EXHIBIT A

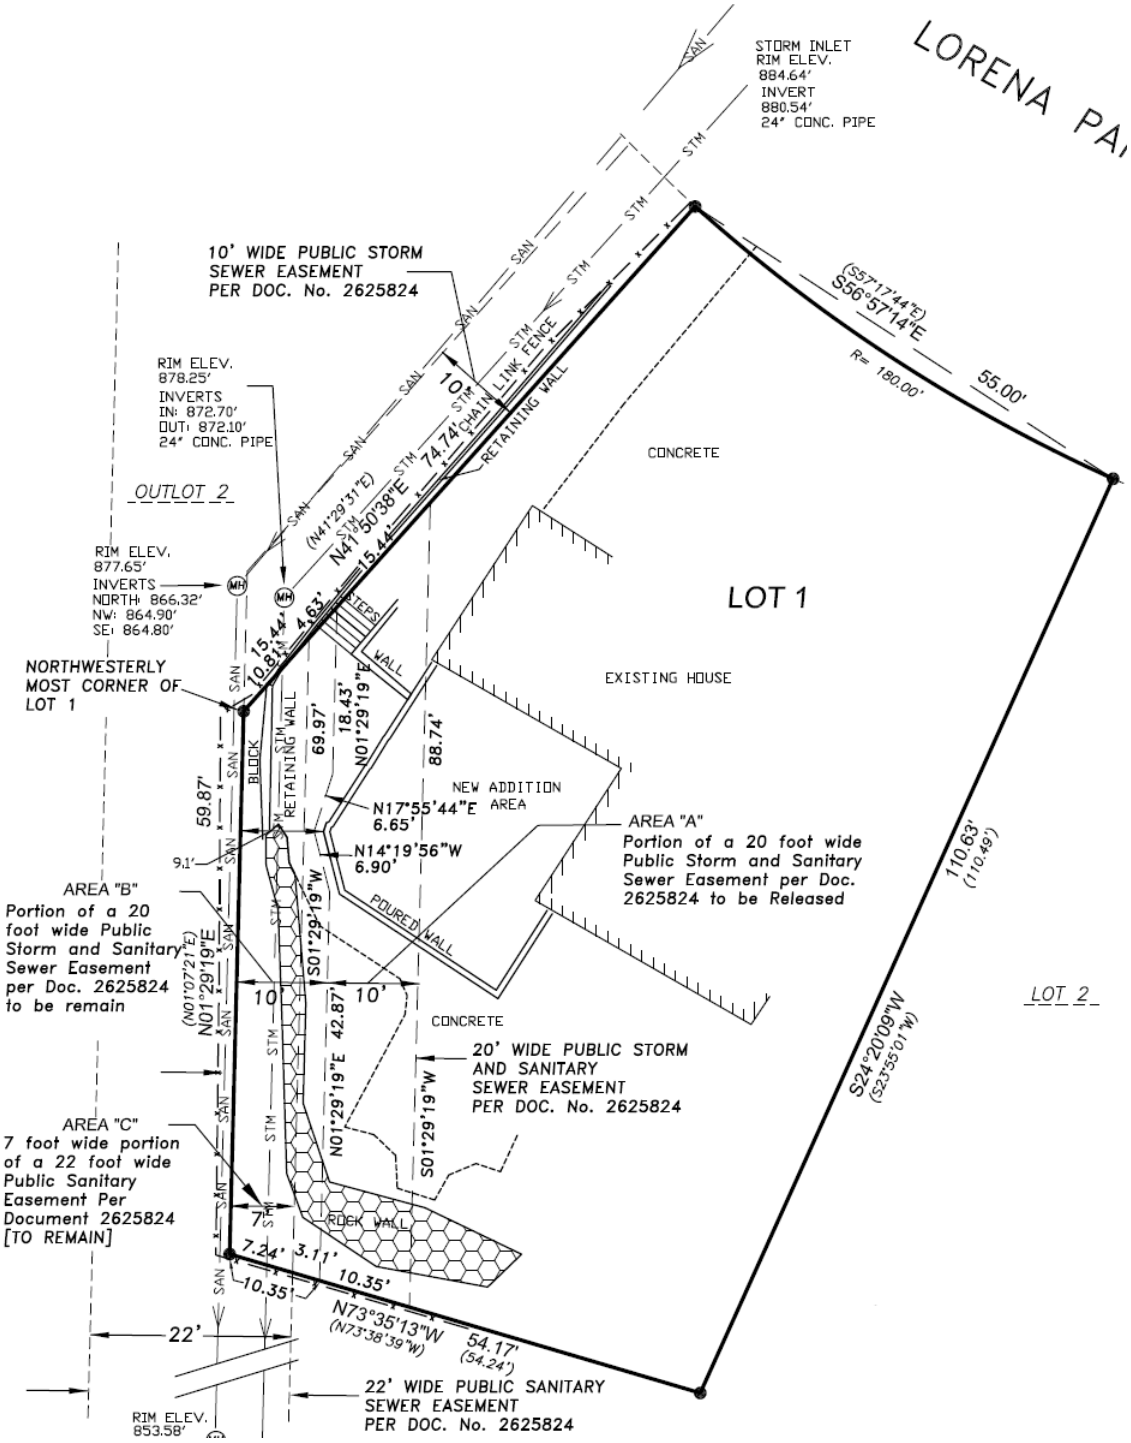
LORENA PA
STORM INLET
RIM ELEV.
884.64'
INVERT
880.54'
24" CONC. PIPE
10' WIDE PUBLIC STORM
SEWER EASEMENT
PER DOC. No. 2625824
RIM ELEV.
878.25'
INVERTS
IN: 872.70'
OUT: 872.10'
24" CONC. PIPE
OUTLOT 2
RIM ELEV.
877.65'
INVERTS
NORTH: 866.32'
NW: 864.90'
SE: 864.80'
NORTHWESTERLY
MOST CORNER OF
LOT 1
(S57°17'44"E)
S56°57'14"E
R= 180.00'
55.00'
CHAIN LINK FENCE
RETAINING WALL
CONCRETE
LOT 1
EXISTING HOUSE
STEPS
WALL
BLOCK RETAINING WALL
NEW ADDITION
AREA
AREA "A"
Portion of a 20 foot wide
Public Storm and Sanitary
Sewer Easement per Doc.
2625824 to be Released
AREA "B"
Portion of a 20
foot wide Public
Storm and Sanitary
Sewer Easement
per Doc. 2625824
to be remain
POURED WALL
CONCRETE
20' WIDE PUBLIC STORM
AND SANITARY
SEWER EASEMENT
PER DOC. No. 2625824
AREA "C"
7 foot wide portion
of a 22 foot wide
Public Sanitary
Easement Per
Document 2625824
[TO REMAIN]
ROCK WALL
LOT 2
22'
22' WIDE PUBLIC SANITARY
SEWER EASEMENT
PER DOC. No. 2625824
RIM ELEV.
853.58'
(N41°29'31"E)
N41°50'38"E
15.44'
4.63'
74.74'
10.81'
69.97'
18.43'
N01°29'19"E
88.74'
59.87'
N17°55'44"E
6.65'
N14°19'56"W
6.90'
9.1'
(N01°07'21"E)
N01°29'19"E
S01°29'19"W
42.87'
10'
10'
7'
7.24'
3.11'
10.35'
10.35'
N73°35'13"W
(N73°38'39"W)
54.17'
(54.24')
S24°20'09"W
(S23°55'01"W)
110.63'
(110.49')