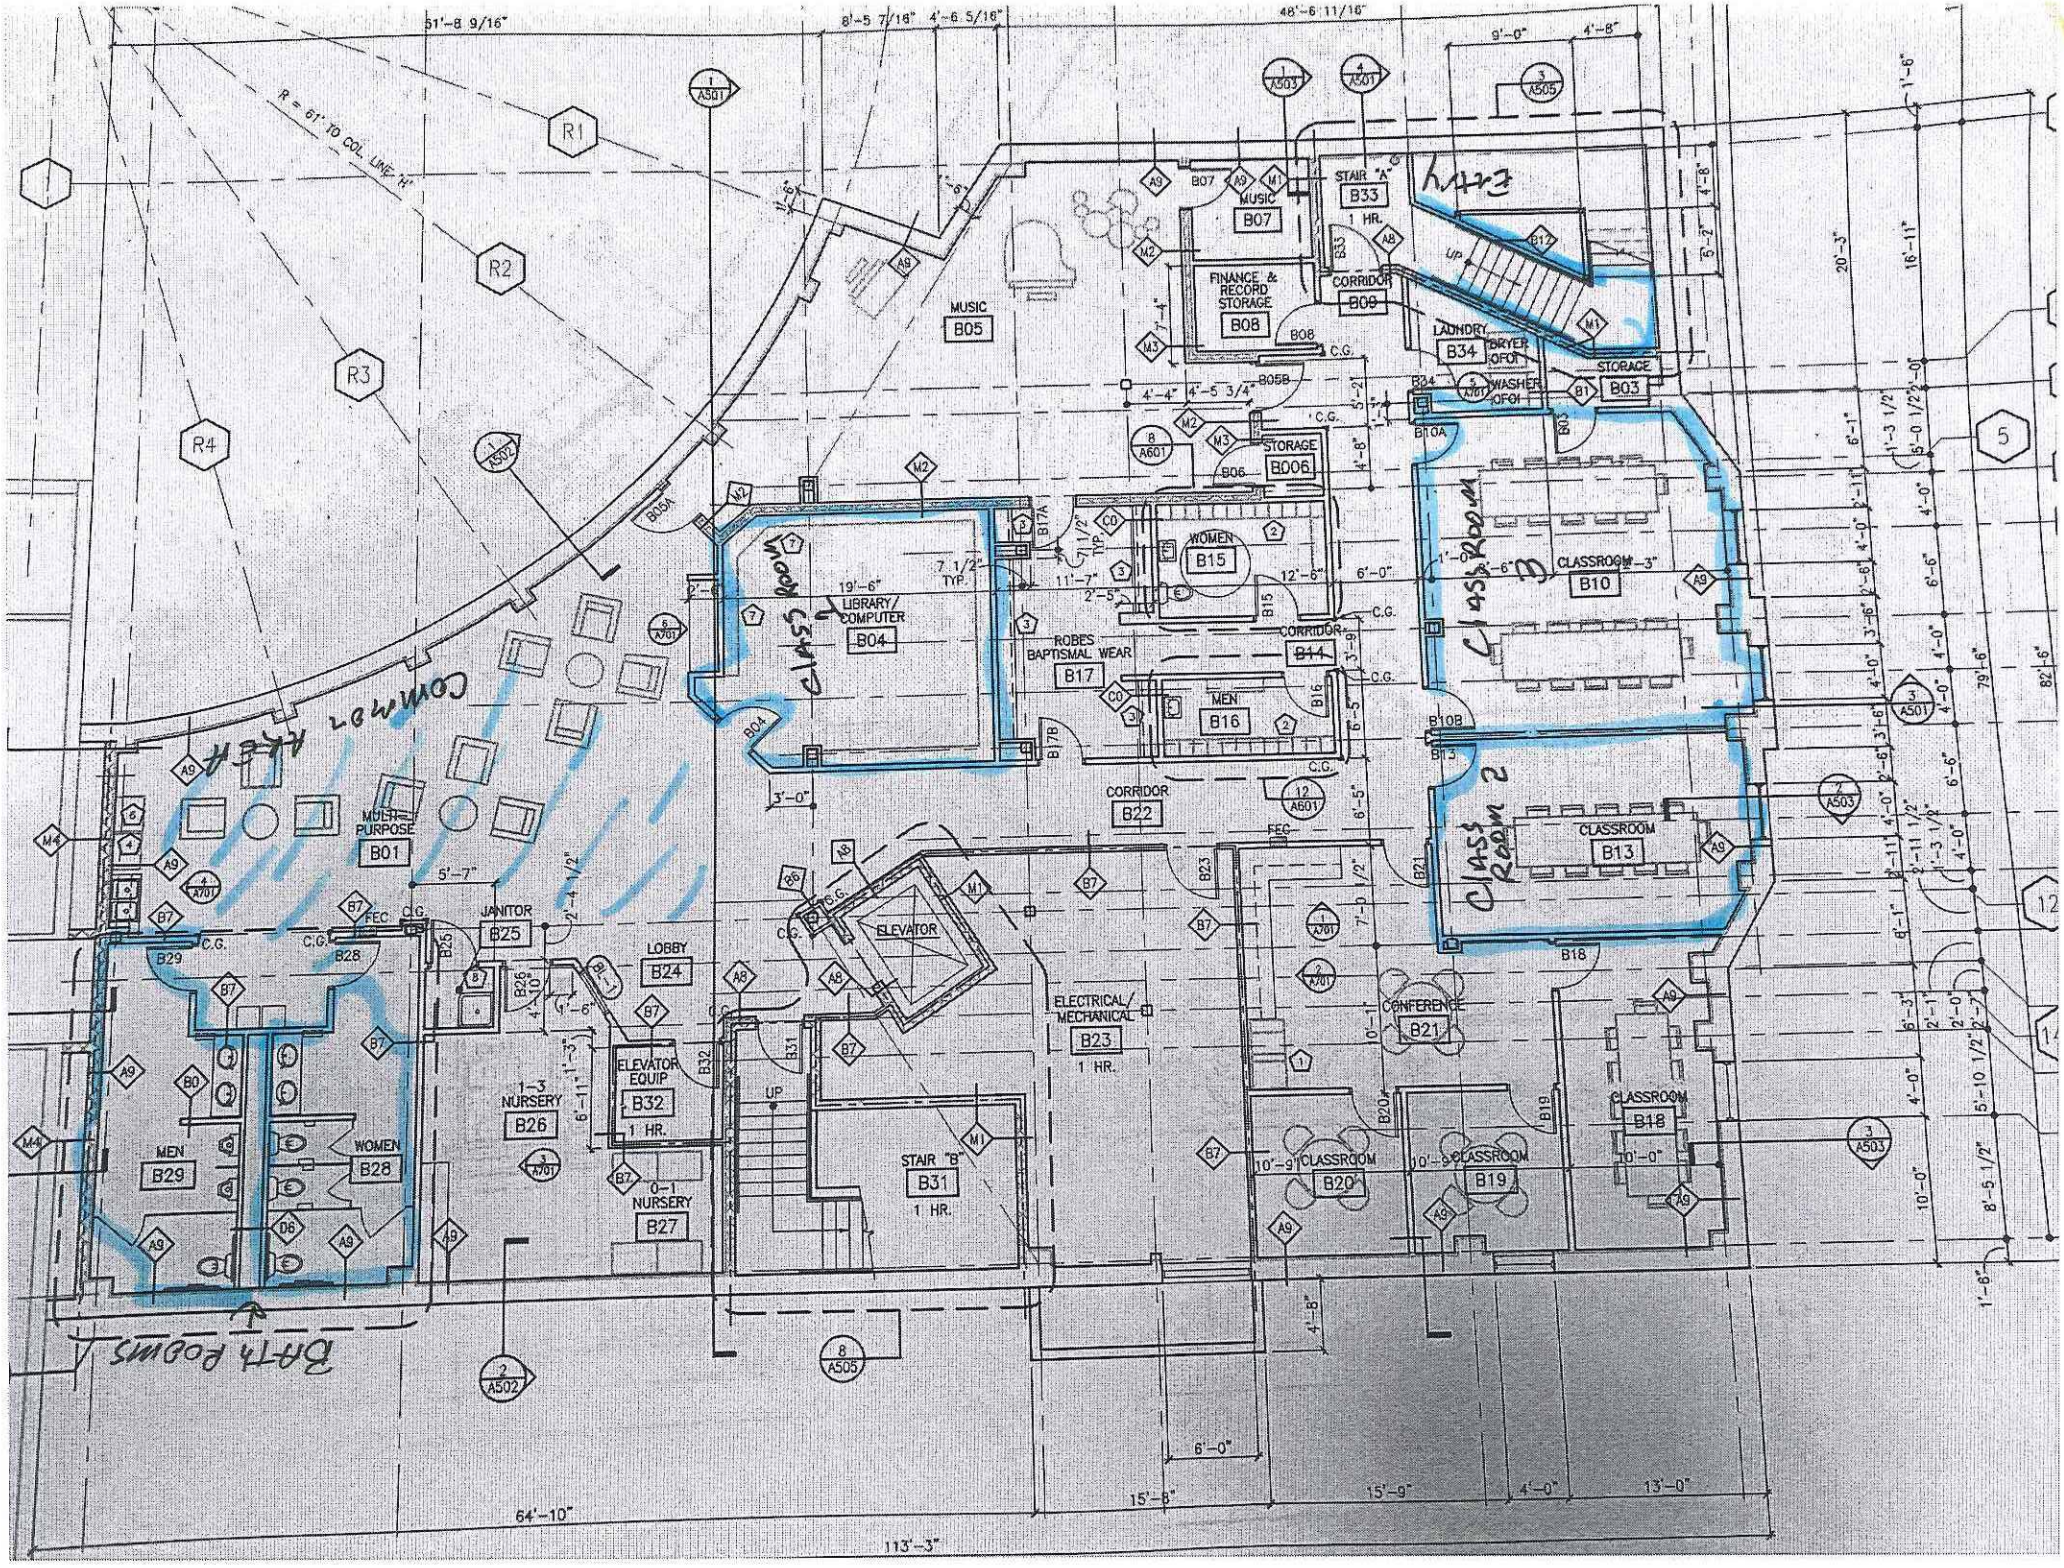
R = 61' TO COL. LINE 'H'
R1
R2
R3
R4
MUSIC
B05
MUSIC
B07
FINANCE & RECORD STORAGE
B08
STAIR "A"
B33
1 HR.
CORRIDOR
B09
LAUNDRY
B34
DRYER OFCI
WASHER OFCI
STORAGE
B03
STORAGE
B06
WOMEN
B15
MEN
B16
CORRIDOR
B14
ROBES BAPTISMAL WEAR
B17
LIBRARY/ COMPUTER
B04
CLASSROOM 3
B10
CLASSROOM
B13
CORRIDOR
B22
ELEVATOR
ELECTRICAL/ MECHANICAL
B23
1 HR.
CONFERENCE
B21
CLASSROOM
B20
CLASSROOM
B19
CLASSROOM
B18
STAIR "B"
B31
1 HR.
MULTI-PURPOSE
B01
JANITOR
B25
LOBBY
B24
ELEVATOR EQUIP
B32
1 HR.
1-3 NURSERY
B26
0-1 NURSERY
B27
MEN
B29
WOMEN
B28
Entry
Classroom 1
Classroom 2
Classroom 3
Commer Area
Bath Rooms
64'-10"
113'-3"