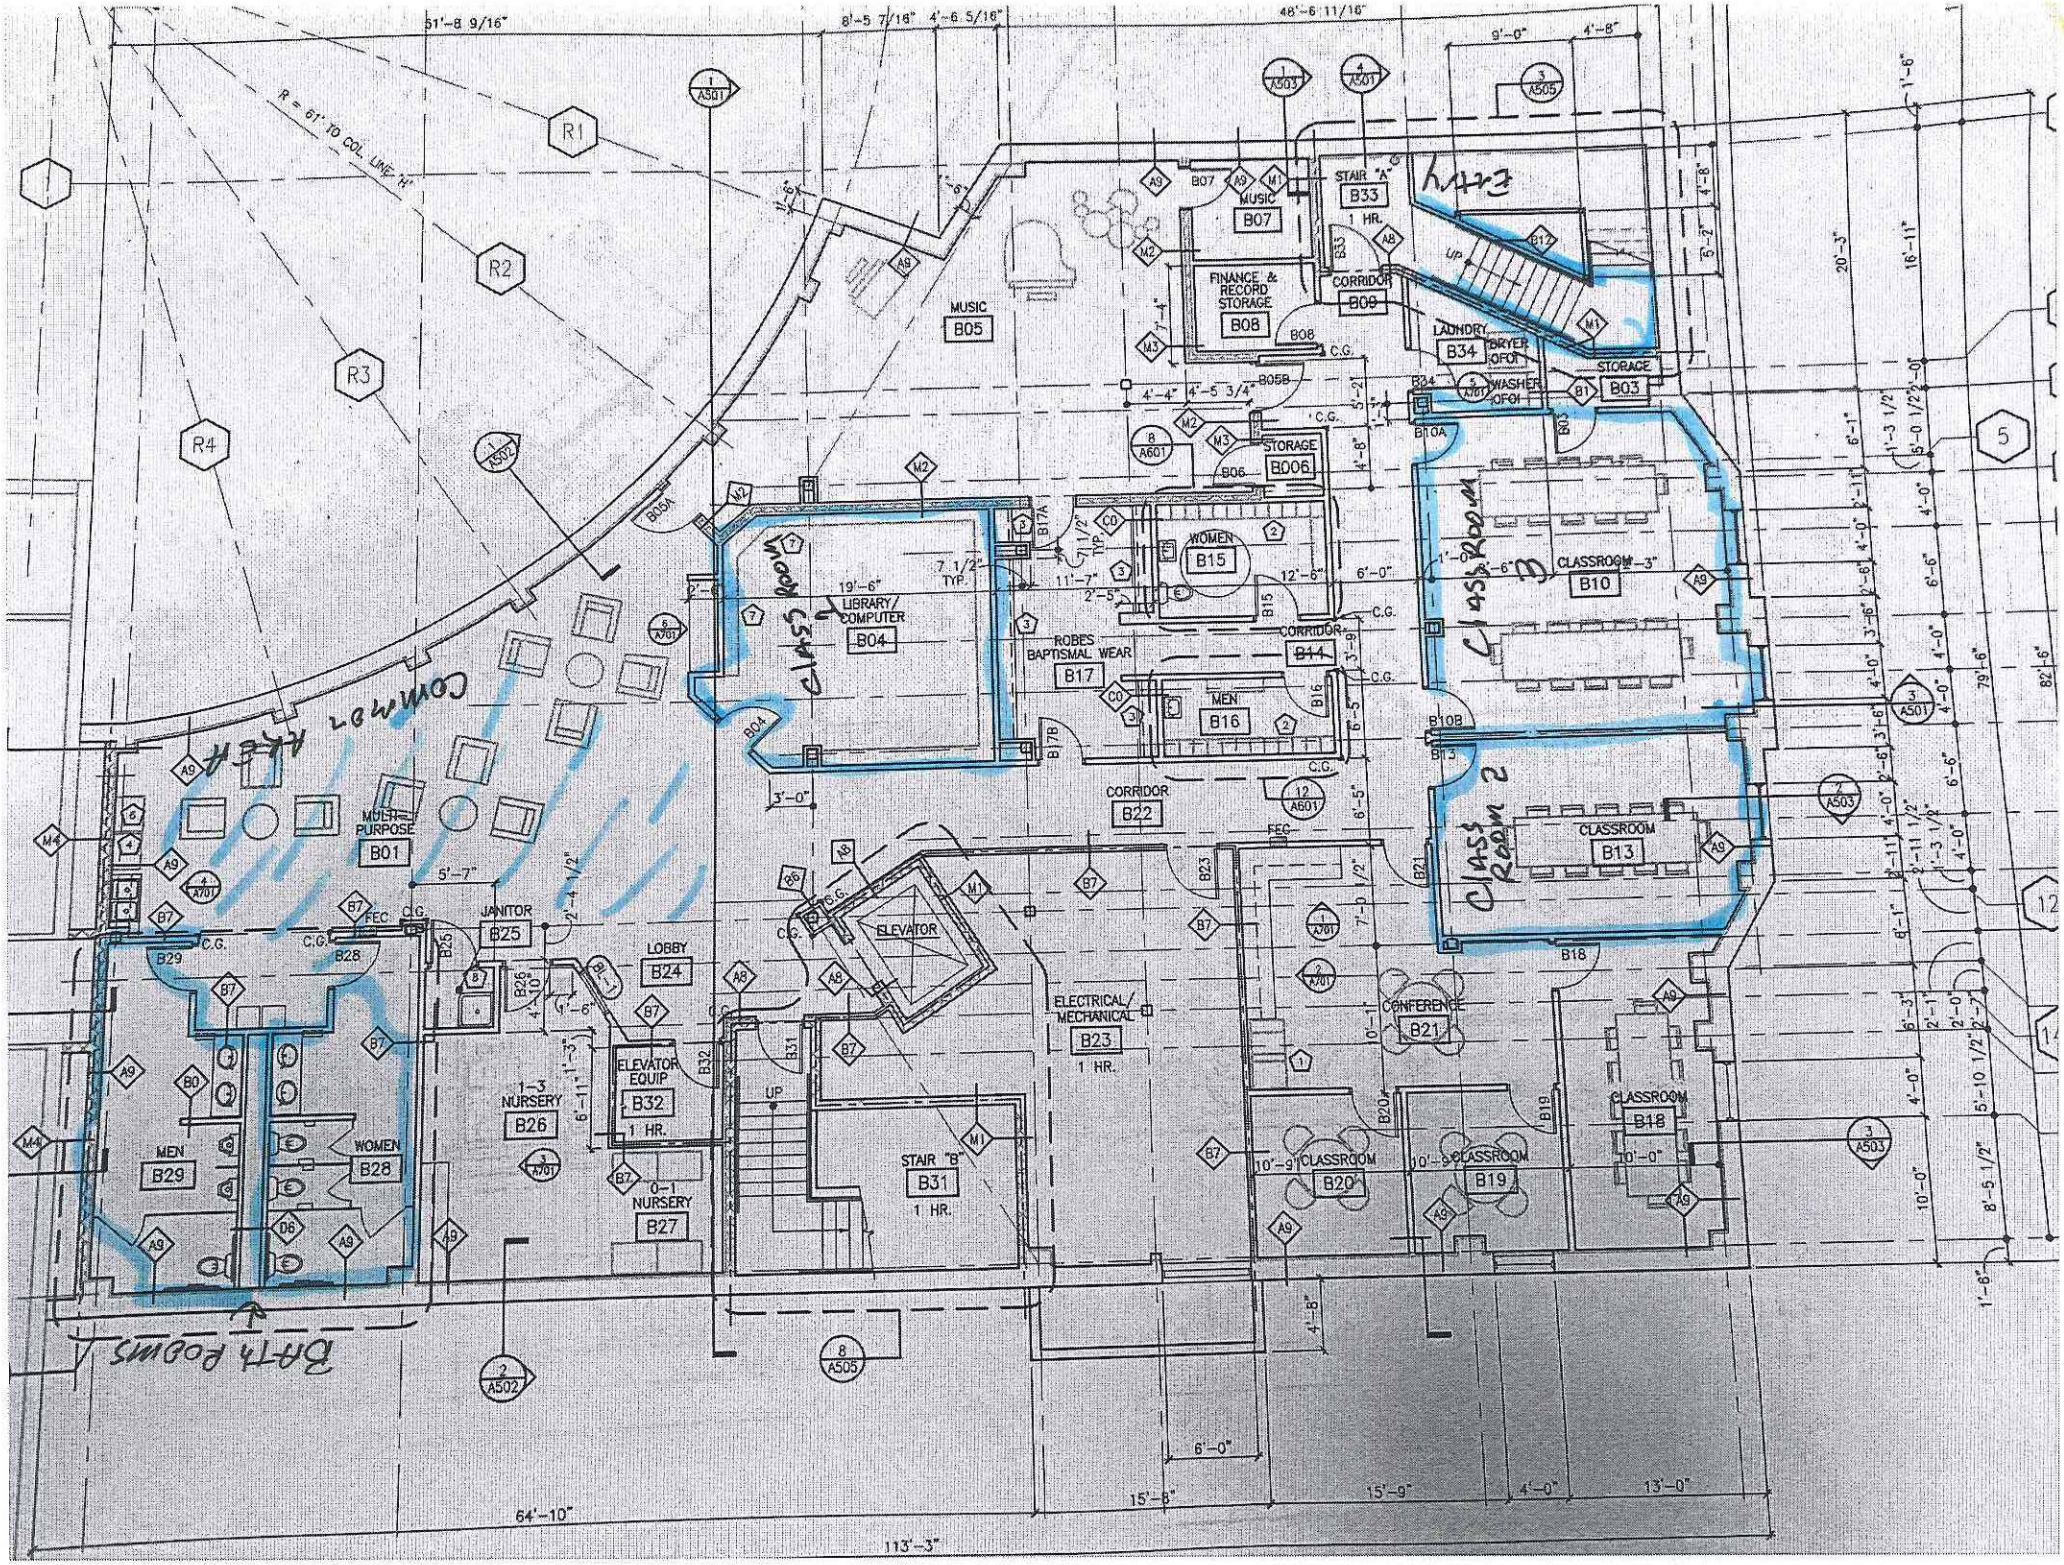

R = 61' TO COL. LINE 'H'
MUSIC B05
MUSIC B07
STAIR "A" B33 1 HR.
FINANCE & RECORD STORAGE B08
CORRIDOR B09
LAUNDRY B34
BRYER OFOI
WASHER OFOI
STORAGE B03
STORAGE B06
WOMEN B15
CLASSROOM B10
LIBRARY/ COMPUTER B04
ROBES BAPTISMAL WEAR B17
CORRIDOR B14
MEN B16
CORRIDOR B22
CLASSROOM B13
MULTI-PURPOSE B01
JANITOR B25
LOBBY B24
ELEVATOR
ELECTRICAL/ MECHANICAL B23 1 HR.
CONFERENCE B21
ELEVATOR EQUIP B32 1 HR.
1-3 NURSERY B26
0-1 NURSERY B27
MEN B29
WOMEN B28
STAIR "B" B31 1 HR.
CLASSROOM B20
CLASSROOM B19
CLASSROOM B18
Class Room 1
Class Room 2
Class Room 3
Common Area
Bath Rooms
Entry
64'-10"
113'-3"
15'-8"
15'-9"
4'-0"
13'-0"