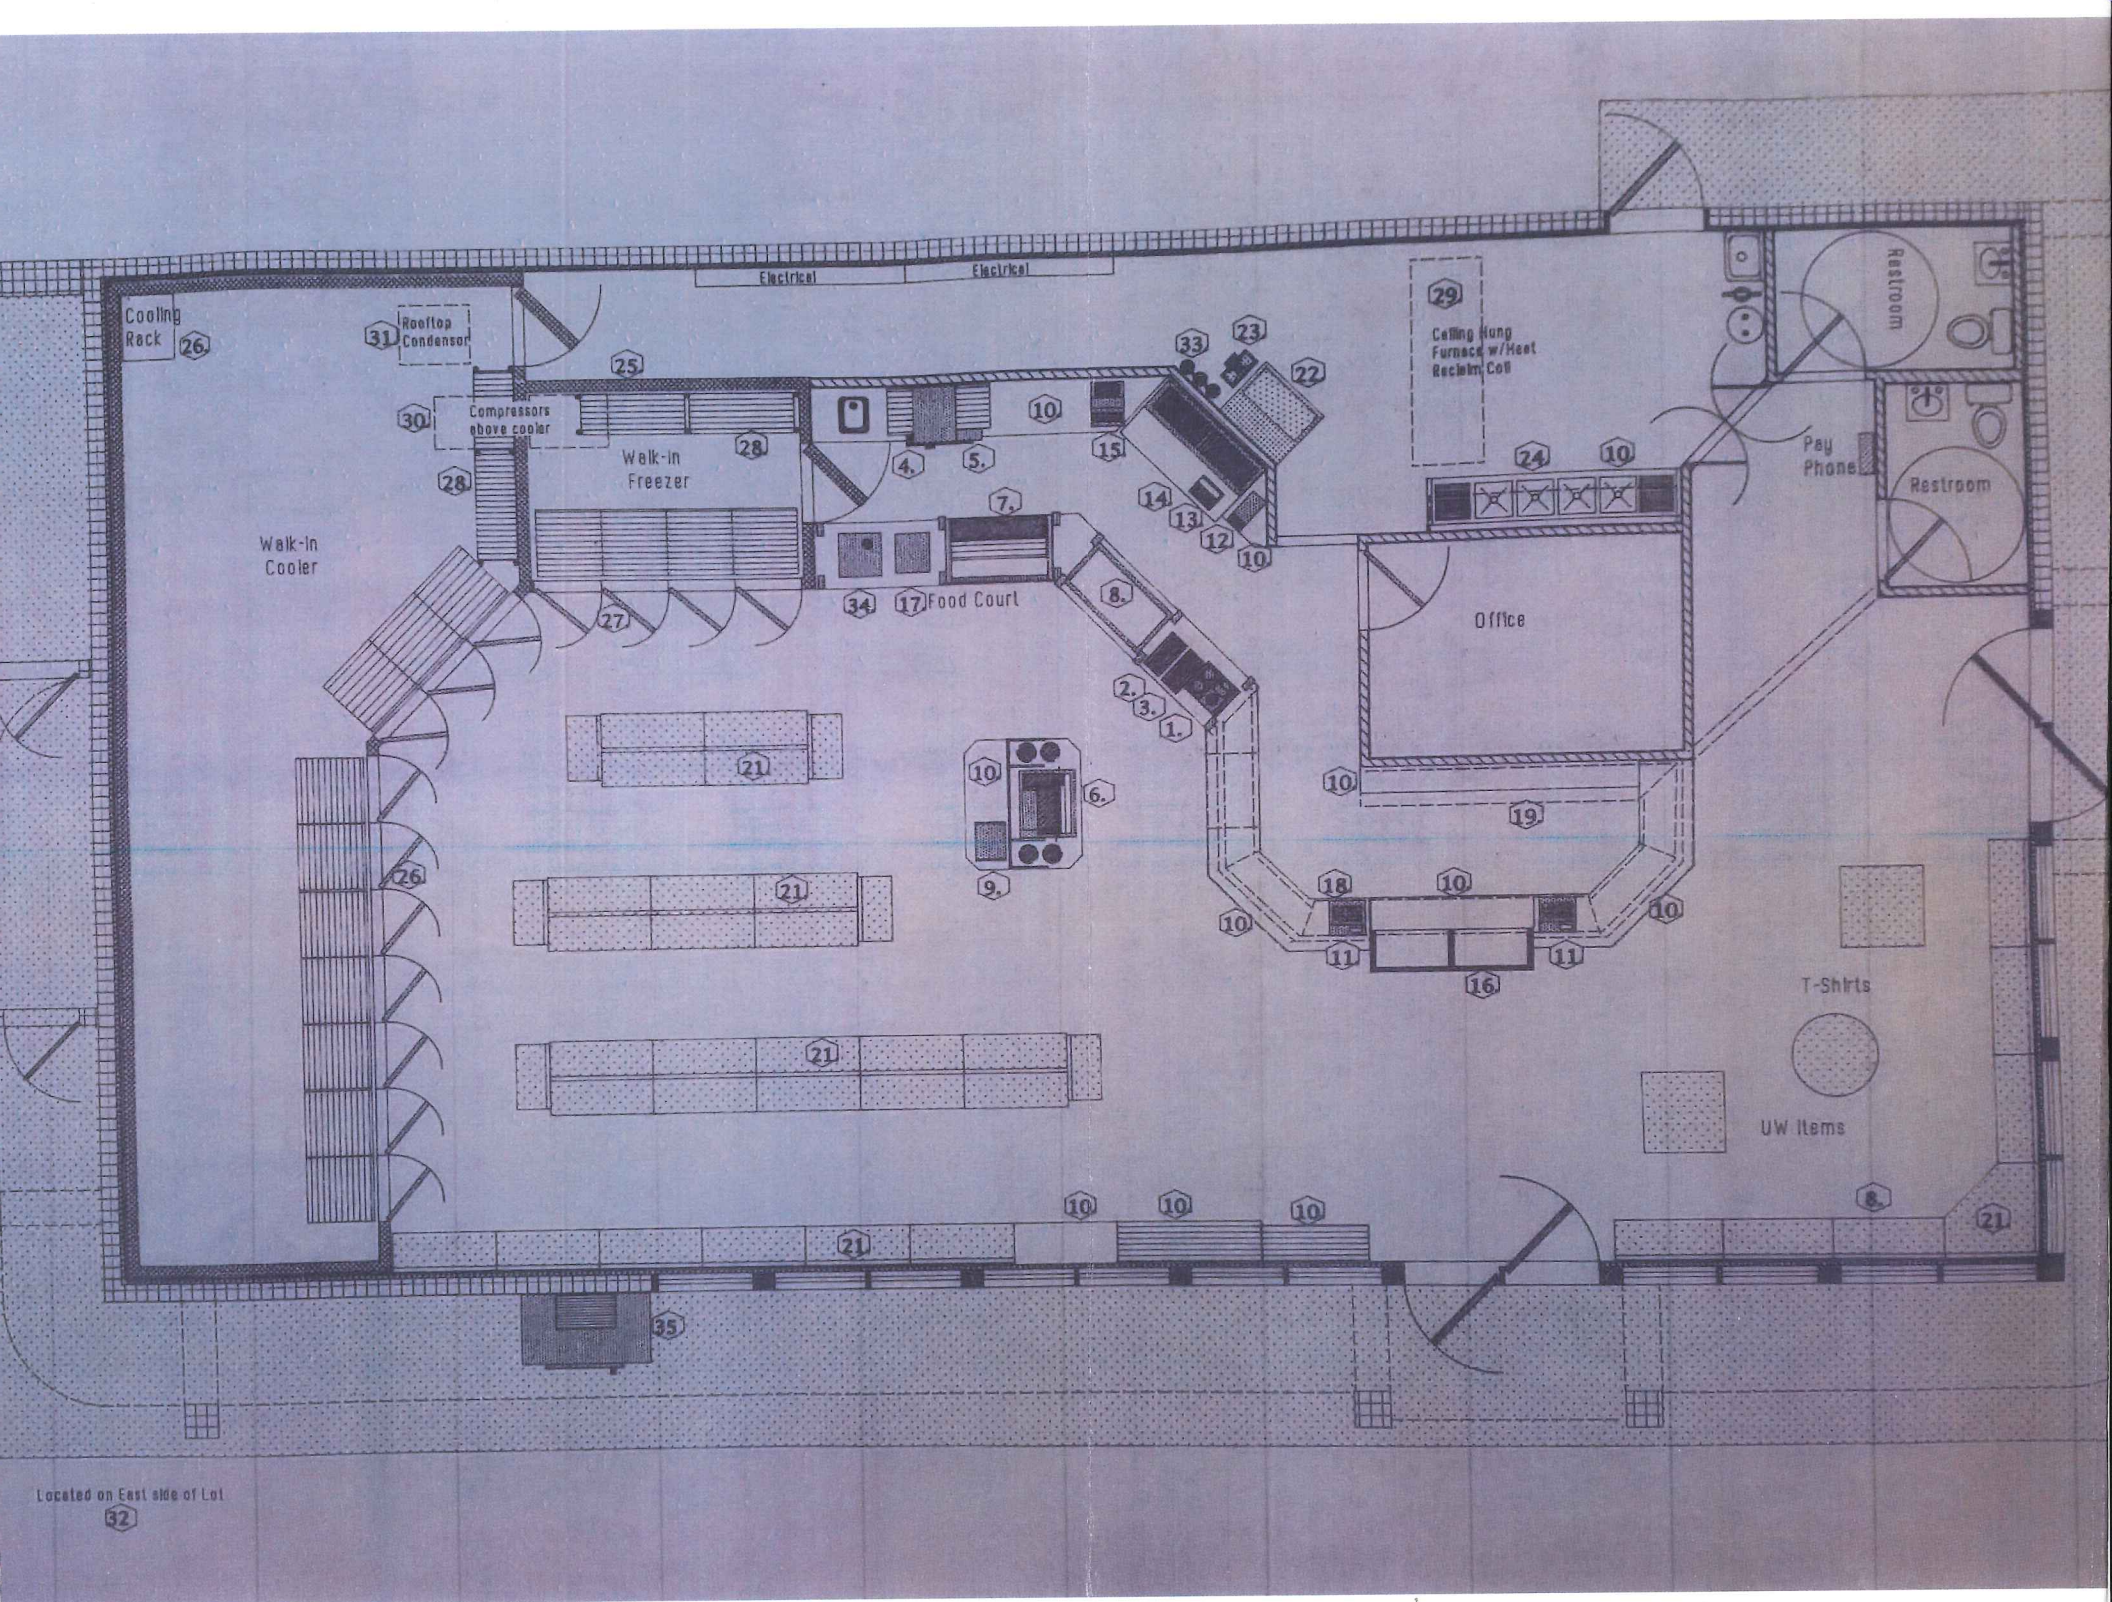
Electrical
Electrical
Cooling Rack
26
Rooftop Condensor
31
25
Compressors above cooler
30
28
Walk-in Freezer
28
Walk-in Cooler
27
4.
5.
10
15
33
23
22
14
13
12
10
7.
34
17 Food Court
8.
2.
3.
1.
29
Ceiling Hung Furnace w/Heat Reclaim Coil
24
10
Pay Phone
Restroom
Restroom
Office
10
19
21
10
6.
9.
26
21
18
10
10
10
11
11
16
21
T-Shirts
UW Items
10
10
10
21
8.
21
35
Located on East side of Lot
32