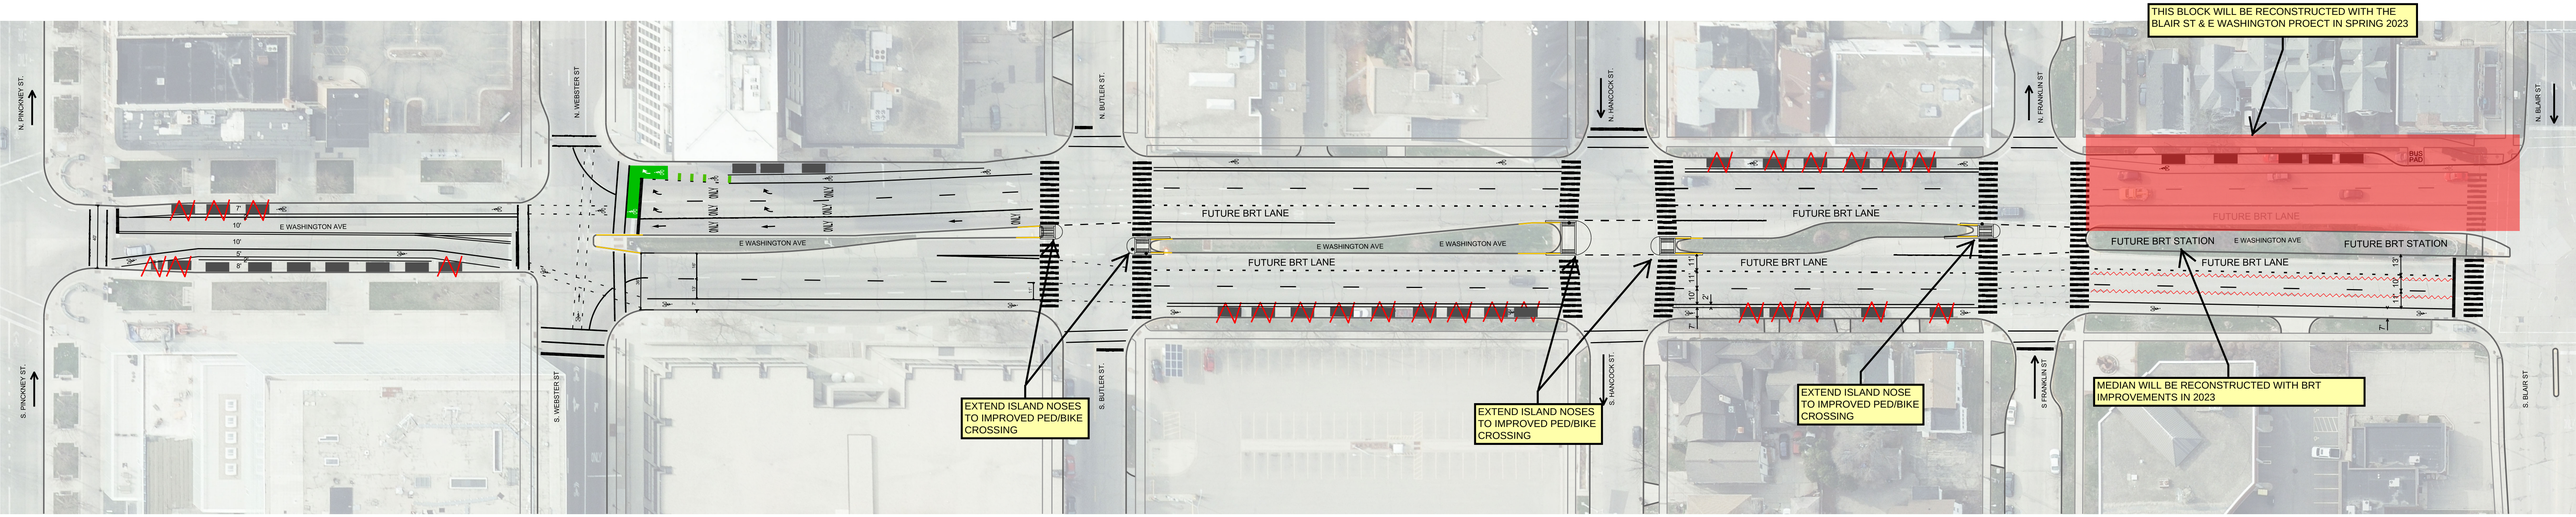
N. PINCKNEY ST.
N. WEBSTER ST
N. BUTLER ST.
N. HANCOCK ST.
N. FRANKLIN ST
N. BLAIR ST
E WASHINGTON AVE
FUTURE BRT LANE
FUTURE BRT STATION
BUS PAD
ONLY
S. PINCKNEY ST.
S. WEBSTER ST
S. BUTLER ST.
S. HANCOCK ST.
S. FRANKLIN ST
S. BLAIR ST
THIS BLOCK WILL BE RECONSTRUCTED WITH THE BLAIR ST & E WASHINGTON PROECT IN SPRING 2023
EXTEND ISLAND NOSES TO IMPROVED PED/BIKE CROSSING
EXTEND ISLAND NOSES TO IMPROVED PED/BIKE CROSSING
EXTEND ISLAND NOSE TO IMPROVED PED/BIKE CROSSING
MEDIAN WILL BE RECONSTRUCTED WITH BRT IMPROVEMENTS IN 2023