# DANE COUNTY CERTIFIED SURVEY MAP NO. _____

BEING PART OF LOTS 19 AND 22 OF FIRST ADDITION TO TRUAX AIR PARK WEST AND PART OF VACATED GRIMM STREET BEING LOCATED IN PART OF THE SOUTHEAST QUARTER OF THE SOUTHEAST QUARTER, PART OF THE SOUTHWEST QUARTER OF THE SOUTHEAST QUARTER OF SECTION 30 AND PART OF THE NORTHEAST QUARTER OF THE NORTHEAST QUARTER OF SECTION 31, ALL IN TOWNSHIP 8 NORTH, RANGE 10 EAST, CITY OF MADISON, DANE COUNTY, WISCONSIN

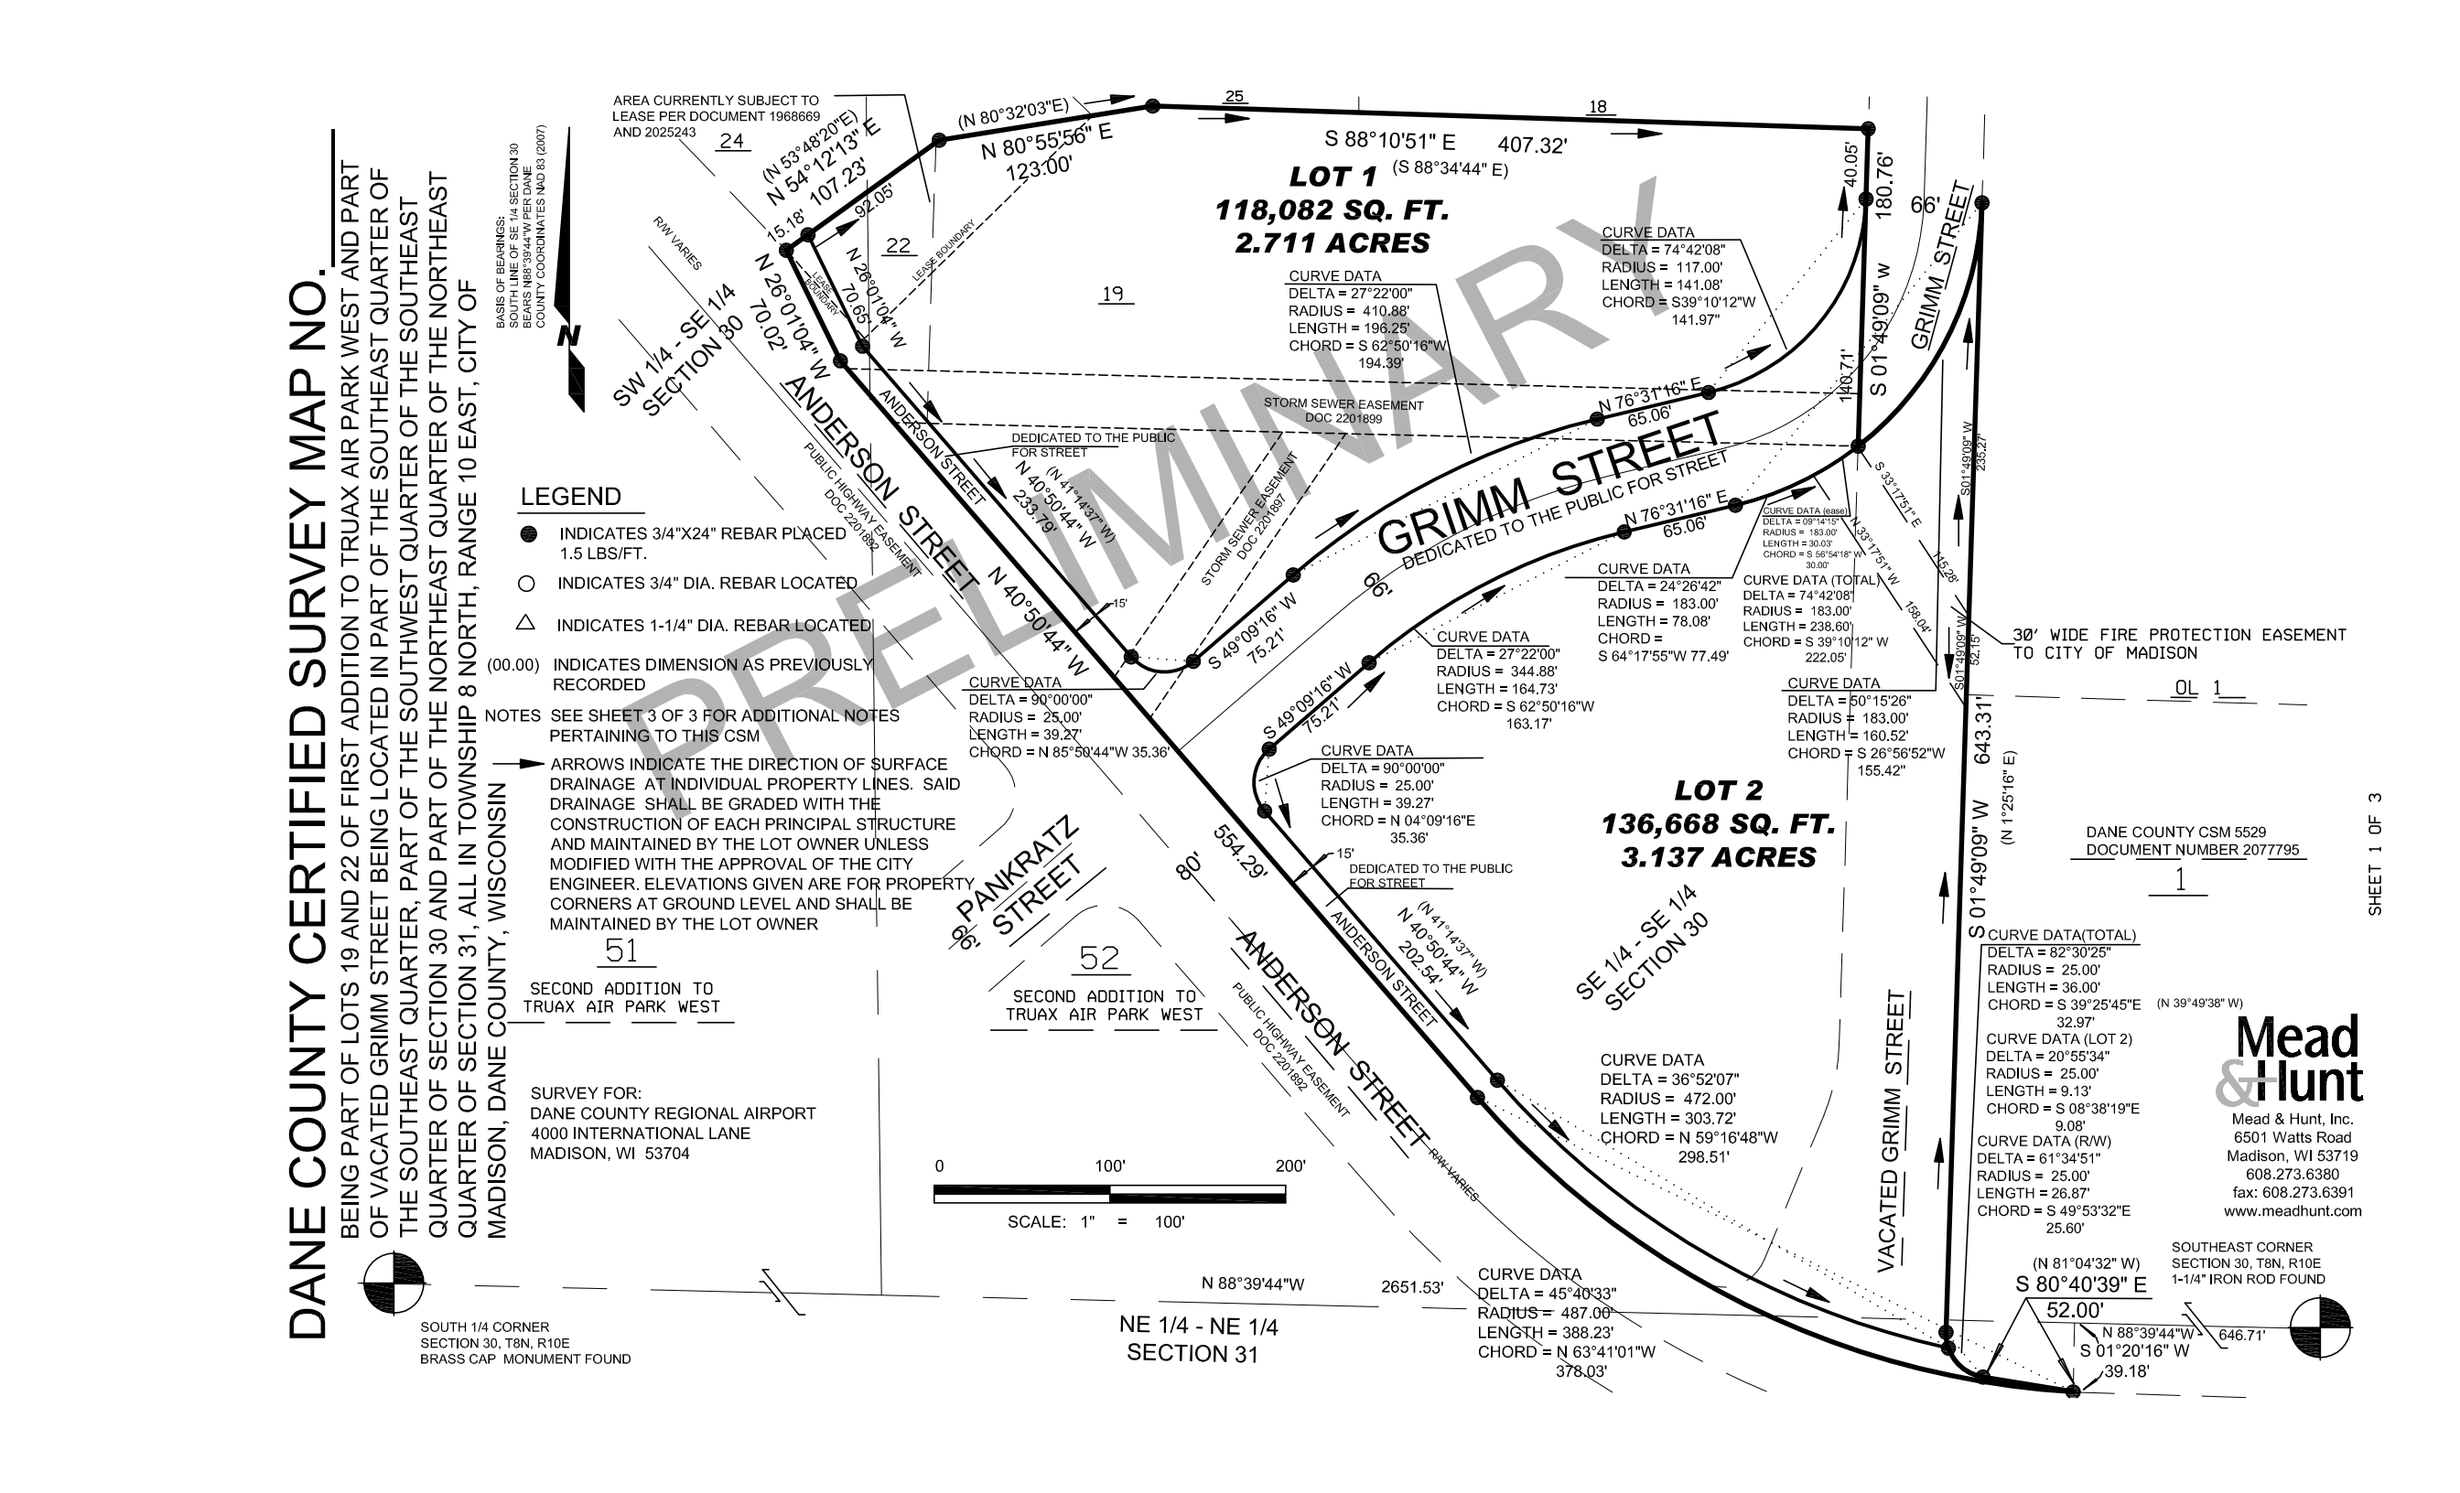


## LEGEND

- ● INDICATES 3/4"X24" REBAR PLACED 1.5 LBS/FT.
- ○ INDICATES 3/4" DIA. REBAR LOCATED
- △ INDICATES 1-1/4" DIA. REBAR LOCATED
- (00.00) INDICATES DIMENSION AS PREVIOUSLY RECORDED

NOTES SEE SHEET 3 OF 3 FOR ADDITIONAL NOTES PERTAINING TO THIS CSM

→ ARROWS INDICATE THE DIRECTION OF SURFACE DRAINAGE AT INDIVIDUAL PROPERTY LINES. SAID DRAINAGE SHALL BE GRADED WITH THE CONSTRUCTION OF EACH PRINCIPAL STRUCTURE AND MAINTAINED BY THE LOT OWNER UNLESS MODIFIED WITH THE APPROVAL OF THE CITY ENGINEER. ELEVATIONS GIVEN ARE FOR PROPERTY CORNERS AT GROUND LEVEL AND SHALL BE MAINTAINED BY THE LOT OWNER