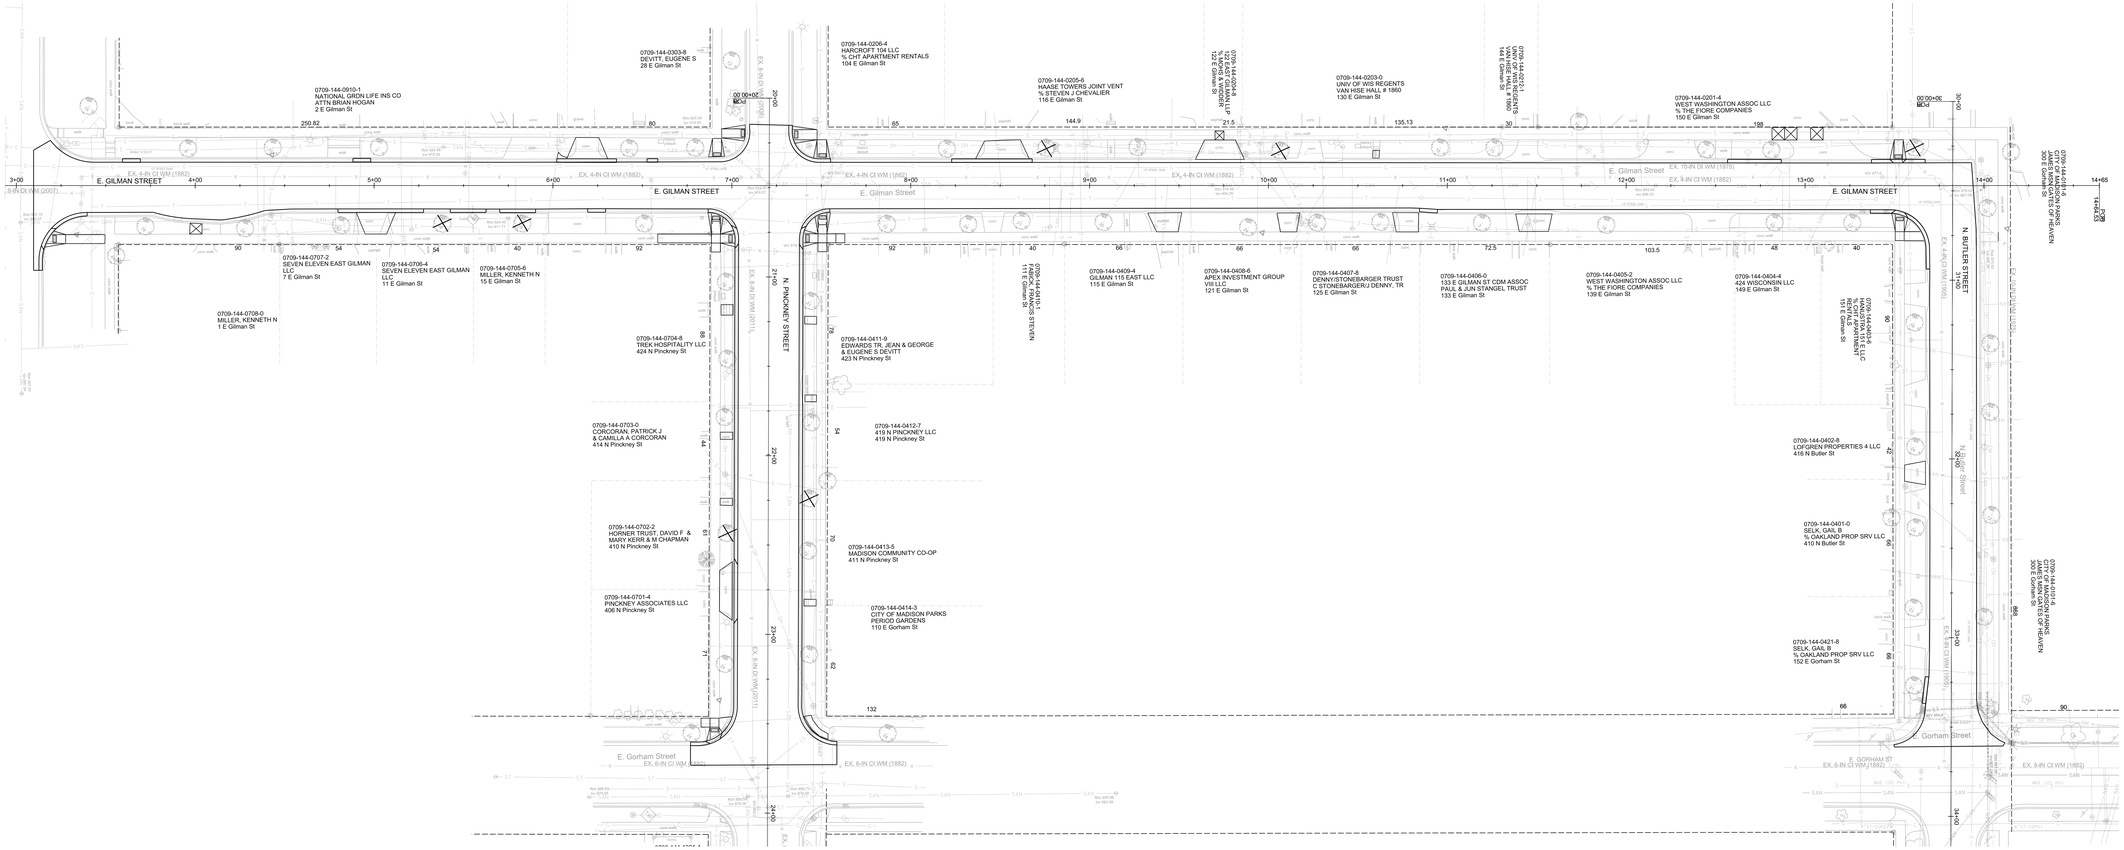
E. GILMAN STREET
N. PINCKNEY STREET
N. BUTLER STREET
E. Gorham Street
Gorham Street
0709-144-0810-1
NATIONAL GRDN LIFE INS CO
ATTN BRIAN HOGAN
2 E Gilman St
0709-144-0303-8
DEVITT, EUGENE S
28 E Gilman St
0709-144-0206-4
HARCROFT 104 LLC
% CHT APARTMENT RENTALS
104 E Gilman St
0709-144-0205-6
HAASE TOWERS JOINT VENT
% STEVEN J CHEVALIER
116 E Gilman St
0709-144-0204-8
DENNY/STONEBARGER LLC
% KOHS & WOODER
122 E Gilman St
0709-144-0203-0
UNIV OF WIS REGENTS
VAN HISE HALL # 1860
130 E Gilman St
0709-144-0202-2
UNIV OF WIS REGENTS
VAN HISE HALL # 1860
144 E Gilman St
0709-144-0201-4
WEST WASHINGTON ASSOC LLC
% THE FIORE COMPANIES
150 E Gilman St
0709-144-0118-6
CITY OF MADISON PARKS
JAMES MINOR
JAMES MINOR
0709-144-0709-0
MILLER, KENNETH N
1 E Gilman St
0709-144-0707-2
SEVEN ELEVEN EAST GILMAN
LLC
7 E Gilman St
0709-144-0706-4
SEVEN ELEVEN EAST GILMAN
LLC
11 E Gilman St
0709-144-0705-6
MILLER, KENNETH N
15 E Gilman St
0709-144-0704-8
TREK HOSPITALITY LLC
424 N Pinckney St
0709-144-0703-0
CORCORAN, PATRICK J
& CAMILLA A CORCORAN
414 N Pinckney St
0709-144-0702-2
HORNER TRUST, DAVID F &
MARY KERR & M CHAPMAN
410 N Pinckney St
0709-144-0701-4
PINCKNEY ASSOCIATES LLC
406 N Pinckney St
0709-144-0411-9
EDWARDS TR, JEAN & GEORGE
& EUGENE S DEVITT
423 N Pinckney St
0709-144-0412-7
419 N PINCKNEY LLC
419 N Pinckney St
0709-144-0413-5
MADISON COMMUNITY CO-OP
411 N Pinckney St
0709-144-0414-3
CITY OF MADISON PARKS
PERIDO GARDENS
110 E Gorham St
0709-144-0410-1
DENNY/STONEBARGER, STEVEN
114 E Gilman St
0709-144-0409-4
GILMAN 115 EAST LLC
115 E Gilman St
0709-144-0408-6
APEX INVESTMENT GROUP
V99 LLC
121 E Gilman St
0709-144-0407-8
DENNY/STONEBARGER TRUST
C STONEBARGER/J DENNY, TR
125 E Gilman St
0709-144-0406-0
133 E GILMAN ST CDM ASSOC
PAUL & JUN STANGEL TRUST
133 E Gilman St
0709-144-0405-2
WEST WASHINGTON ASSOC LLC
% THE FIORE COMPANIES
139 E Gilman St
0709-144-0404-4
424 WISCONSIN LLC
149 E Gilman St
0709-144-0403-6
HARRISON STREET
APARTMENTS LLC
RESIDENTIAL APARTMENT
151 E Gilman St
0709-144-0402-8
LOFGREN PROPERTIES 4 LLC
416 N Butler St
0709-144-0401-0
SELK, GAIL B
% OAKLAND PROP SRV LLC
410 N Butler St
0709-144-0421-8
SELK, GAIL B
% OAKLAND PROP SRV LLC
152 E Gorham St
0709-144-0119-1
CITY OF MADISON PARKS
JAMES MINOR
JAMES MINOR
EX. 4-IN CI WM (1882)
EX. 6-IN CI WM (1882)
EX. 8-IN CI WM (1882)
EX. 8-IN DI WM (2007)
EX. 8-IN CI WM (1911)
EX. 10-IN CI WM (1882)