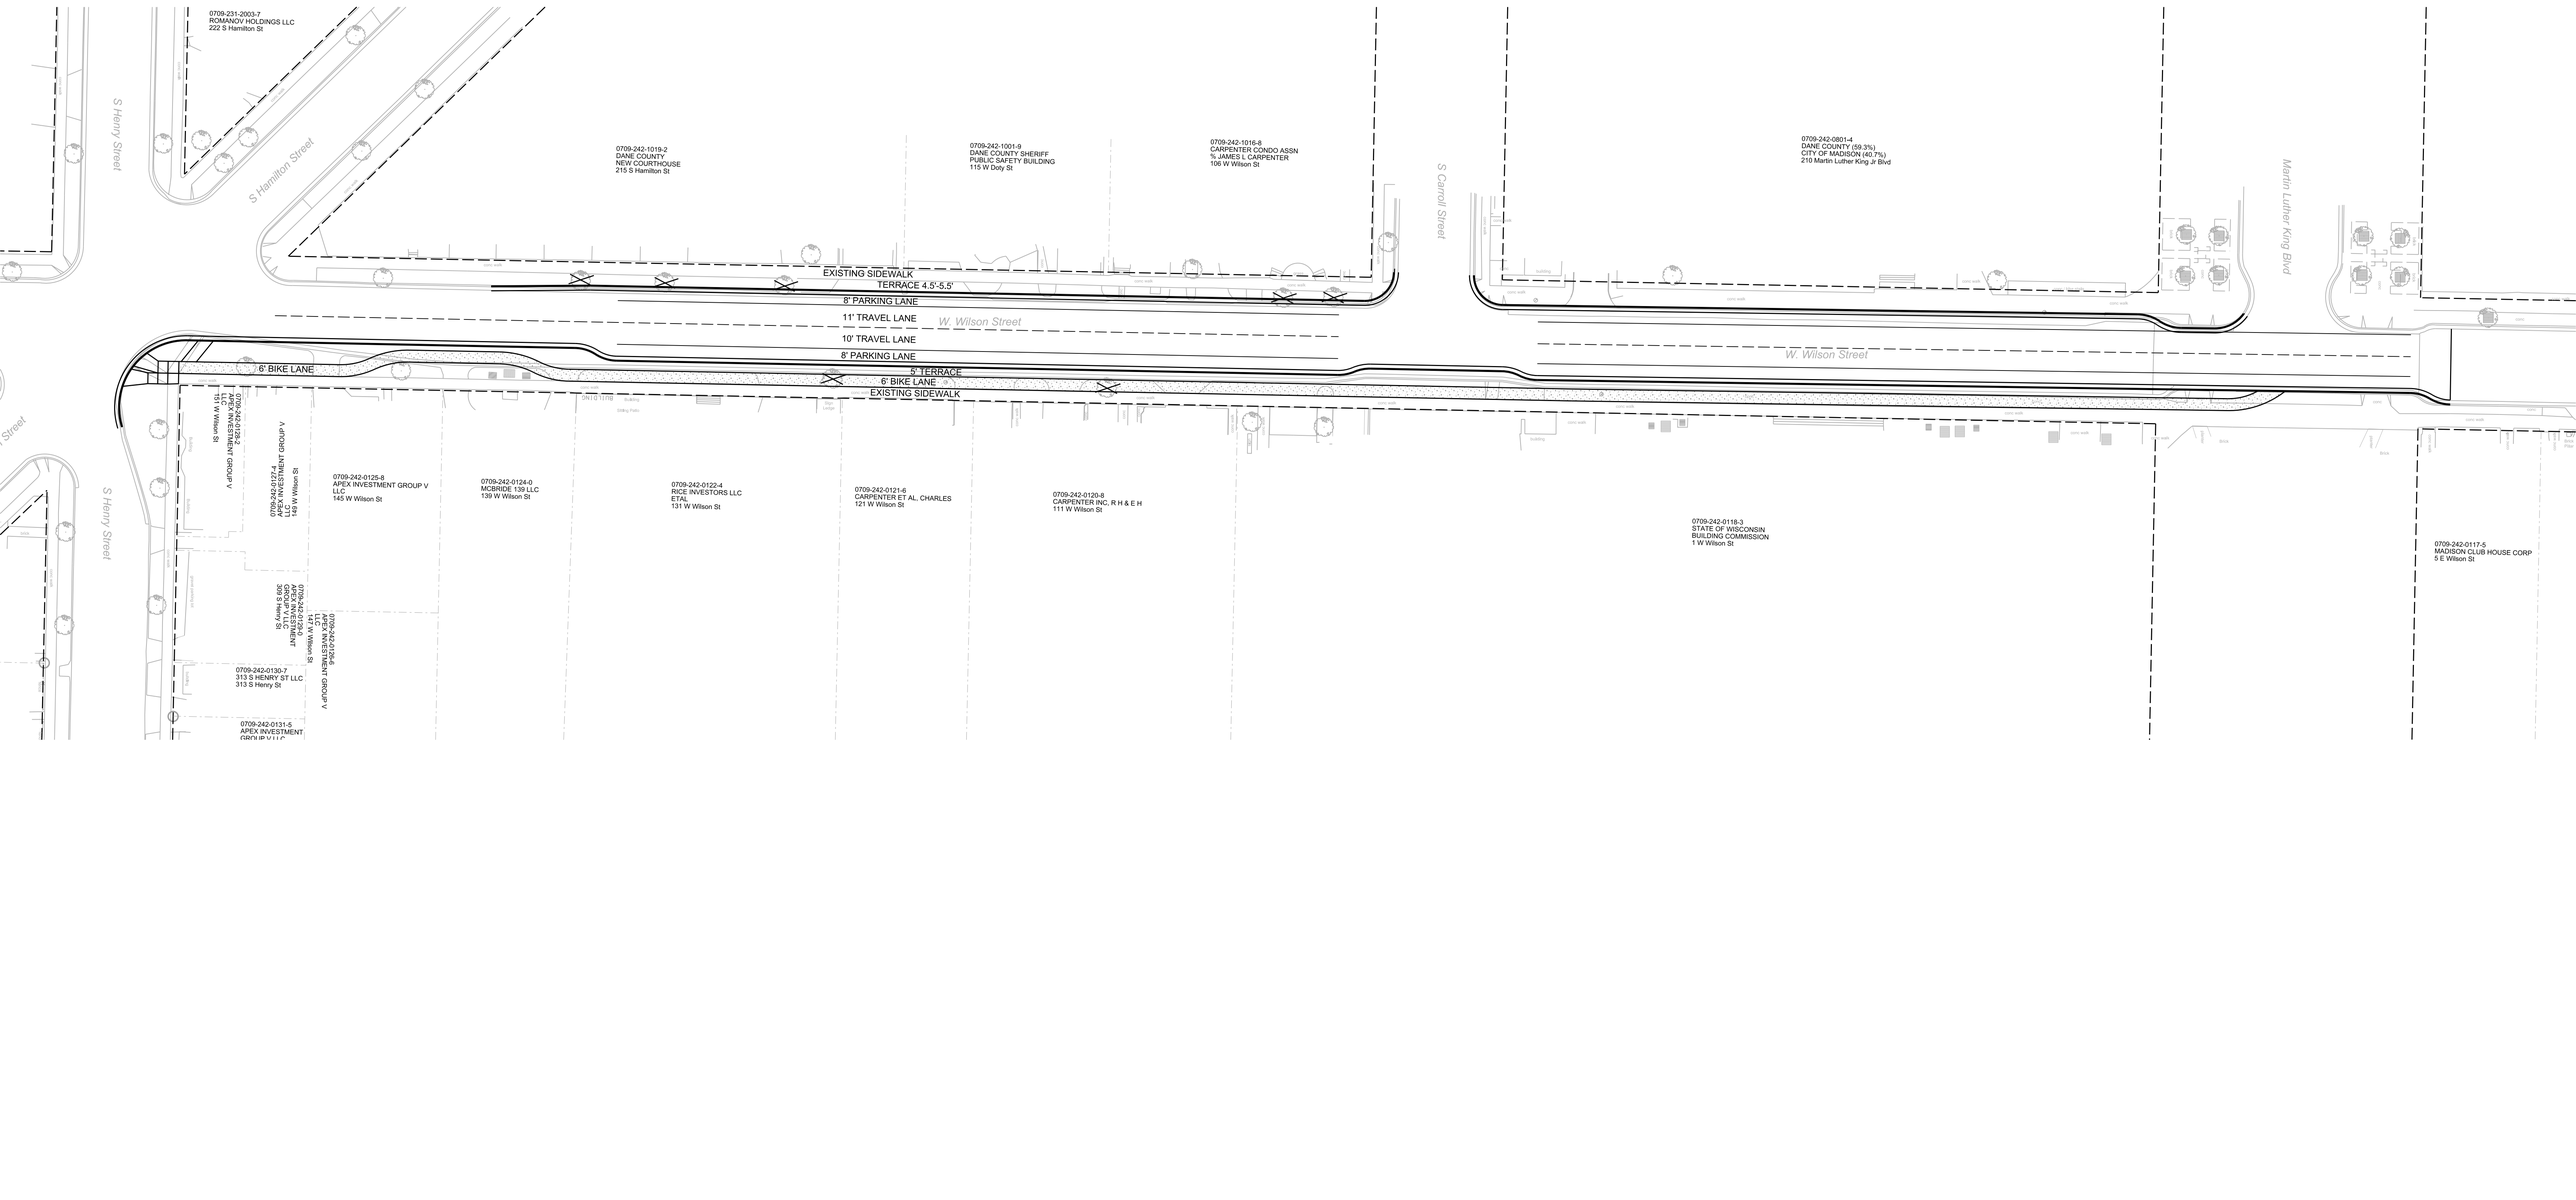
S Henry Street
S Hamilton Street
S Carroll Street
Martin Luther King Blvd
W. Wilson Street
W. Wilson Street
EXISTING SIDEWALK
TERRACE 4.5'-5.5'
8' PARKING LANE
11' TRAVEL LANE
10' TRAVEL LANE
8' PARKING LANE
5' TERRACE
6' BIKE LANE
6' BIKE LANE
EXISTING SIDEWALK
6' BIKE LANE
0709-231-2003-7
ROMANOV HOLDINGS LLC
222 S Hamilton St
0709-242-1019-2
DANE COUNTY
NEW COURTHOUSE
215 S Hamilton St
0709-242-1001-9
DANE COUNTY SHERIFF
PUBLIC SAFETY BUILDING
115 W Doty St
0709-242-1016-8
CARPENTER CONDO ASSN
% JAMES L CARPENTER
106 W Wilson St
0709-242-0801-4
DANE COUNTY (59.3%)
CITY OF MADISON (40.7%)
210 Martin Luther King Jr Blvd
0709-242-0728-2
APEX INVESTMENT GROUP V
151 W Wilson St
0709-242-0727-4
APEX INVESTMENT GROUP V LLC
151 W Wilson St
0709-242-0125-8
APEX INVESTMENT GROUP V LLC
145 W Wilson St
0709-242-0124-0
MCBRIDE 139 LLC
139 W Wilson St
0709-242-0122-4
RICE INVESTORS LLC
ETAL
131 W Wilson St
0709-242-0121-6
CARPENTER ET AL, CHARLES
121 W Wilson St
0709-242-0120-8
CARPENTER INC, R H & E H
111 W Wilson St
0709-242-0118-3
STATE OF WISCONSIN
BUILDING COMMISSION
1 W Wilson St
0709-242-0117-5
MADISON CLUB HOUSE CORP
5 E Wilson St
0709-242-0129-2
APEX INVESTMENT GROUP V LLC
305 S Henry St
0709-242-0128-4
APEX INVESTMENT GROUP V
147 W Wilson St
0709-242-0130-7
313 S HENRY ST LLC
313 S Henry St
0709-242-0131-5
APEX INVESTMENT