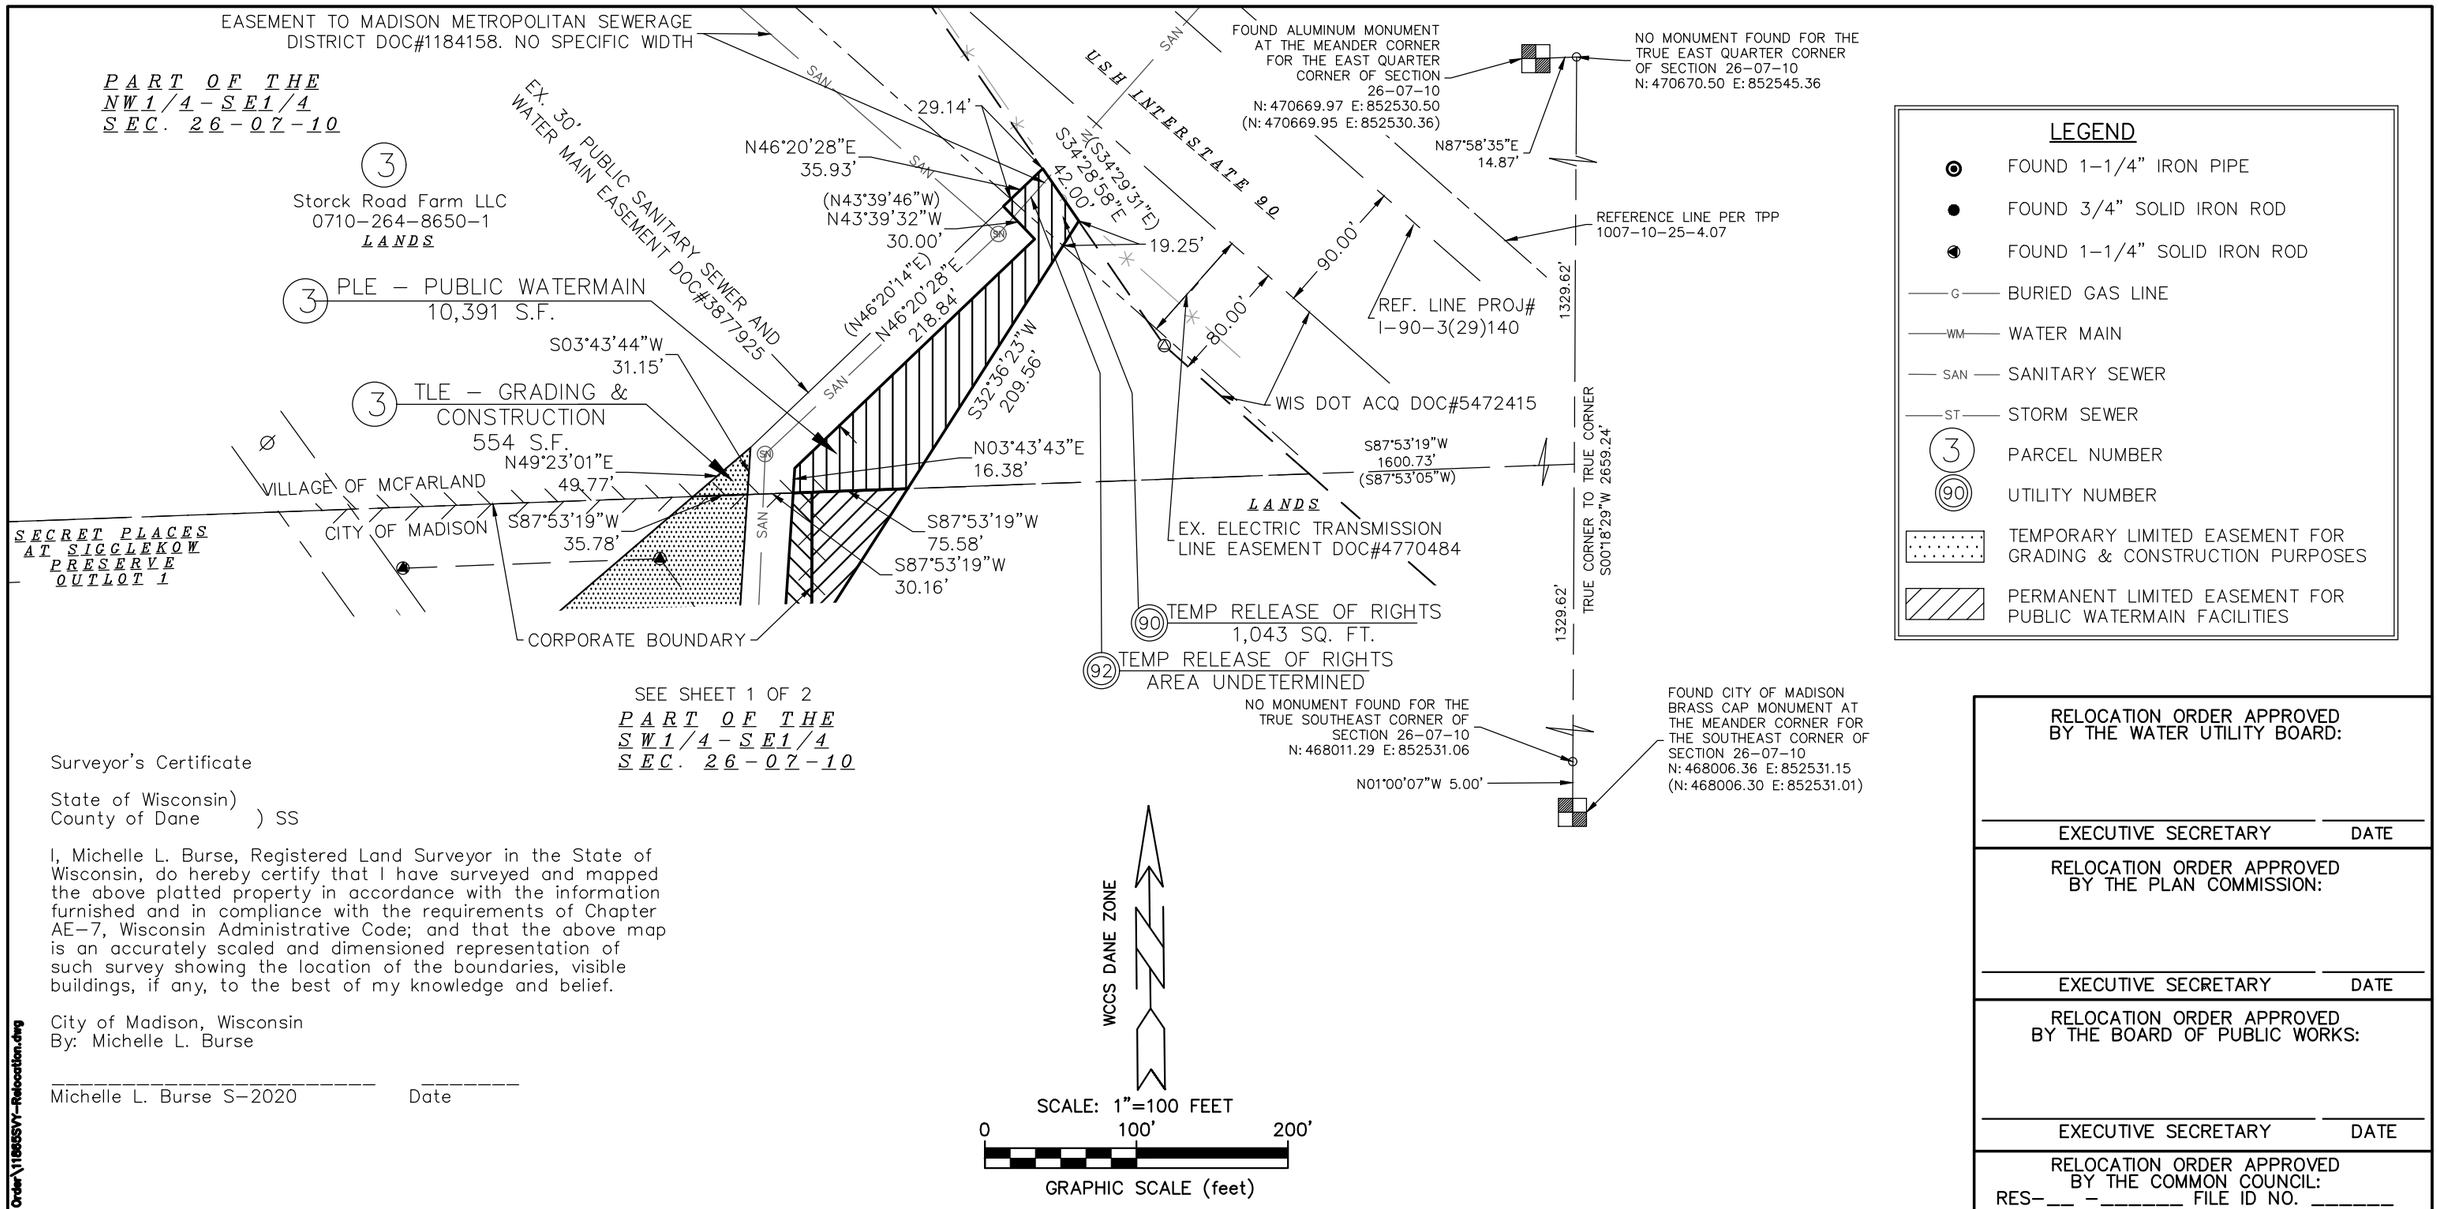

LEGEND

- FOUND 1-1/4" IRON PIPE
- FOUND 3/4" SOLID IRON ROD
- FOUND 1-1/4" SOLID IRON ROD
- G — BURIED GAS LINE
- WM — WATER MAIN
- SAN — SANITARY SEWER
- ST — STORM SEWER
- (3) PARCEL NUMBER
- (90) UTILITY NUMBER
- TEMPORARY LIMITED EASEMENT FOR GRADING & CONSTRUCTION PURPOSES
- PERMANENT LIMITED EASEMENT FOR PUBLIC WATERMAIN FACILITIES

Surveyor's Certificate

State of Wisconsin)
County of Dane) SS

I, Michelle L. Burse, Registered Land Surveyor in the State of Wisconsin, do hereby certify that I have surveyed and mapped the above platted property in accordance with the information furnished and in compliance with the requirements of Chapter AE-7, Wisconsin Administrative Code; and that the above map is an accurately scaled and dimensioned representation of such survey showing the location of the boundaries, visible buildings, if any, to the best of my knowledge and belief.

City of Madison, Wisconsin
By: Michelle L. Burse

_____ _____
Michelle L. Burse S-2020 Date

RELOCATION ORDER APPROVED BY THE WATER UTILITY BOARD:

EXECUTIVE SECRETARY DATE

RELOCATION ORDER APPROVED BY THE PLAN COMMISSION:

EXECUTIVE SECRETARY DATE

RELOCATION ORDER APPROVED BY THE BOARD OF PUBLIC WORKS:

EXECUTIVE SECRETARY DATE

RELOCATION ORDER APPROVED BY THE COMMON COUNCIL:
RES-__ -_____ FILE ID NO. _____

CITY CLERK DATE

NOTE: OWNER'S NAMES AND DOCUMENTS ARE SHOWN FOR REFERENCE PUROPOSES ONLY AND ARE SUBJECT TO CHANGE PRIOR TO THE TRANSFER OF LAND INTEREST TO THE CITY OF MADISON

SCHEDULE OF INTERESTS REQUIRED

PARCEL #	OWNER NAME	PLE AREA REQUIRED	TEMP. RELEASE OF RIGHTS AREA	TLE AREA REQUIRED	DOCUMENT NUMBER
(3)	Storck Road Farm LLC	10,391 SQ FT 0.2385 ACRES		554 SQ FT 0.0127 ACRES	4827550 & 4845971
(90)	American Transmission Company LLC		1,043 SQ FT 0.0239 ACRES		4770484
(92)	Madison Metropolitan Sewerage District		Easement does not have width - Area not determined		1184158

CITY OF MADISON RELOCATION ORDER

"PLAT OF LAND INTERESTS REQUIRED FOR THE CONSTRUCTION AND MAINTENANCE OF IMPROVEMENTS FOR A WATERMAIN, LOCATED IN OUTLOT 1, SECRET PLACES AT SIGGLEKOW PRESERVE AND OTHER LANDS, LOCATED IN THE SOUTHWEST AND NORTHWEST QUARTERS OF THE SOUTHEAST QUARTER OF SECTION 26, AND THE NORTHWEST QUARTER OF THE NORTHEAST QUARTER OF SECTION 35, ALL IN TOWNSHIP 07 NORTH, RANGE 10 EAST, CITY OF MADISON AND VILLAGE OF MCFARLAND, DANE COUNTY, WISCONSIN.
WATER UTILITY
PROJECT NO. 15165
REAL ESTATE PROJECT NO. 12997
COUNTY CLERK FILE NO. _____

DATE: 06-03-2025
SHEET 2 OF 2

M:\DESIGN\Projects\11865\CAD\Survey\Relocation Order\11865SV7-Relocation.dwg