# CERTIFIED SURVEY MAP

ALL OF LOTS 1 AND 2 OF CERTIFIED SURVEY MAP NUMBER 11831, AS RECORDED IN VOLUME 72 OF CERTIFIED SURVEY MAPS, ON PAGES 236–238, AS DOCUMENT NUMBER 4204772, DANE COUNTY REGISTRY, LOCATED IN THE SOUTHWEST QUARTER OF THE NORTHEAST QUARTER OF SECTION 31, TOWNSHIP 07 NORTH, RANGE 09 EAST, CITY OF MADISON, DANE COUNTY, WISCONSIN.

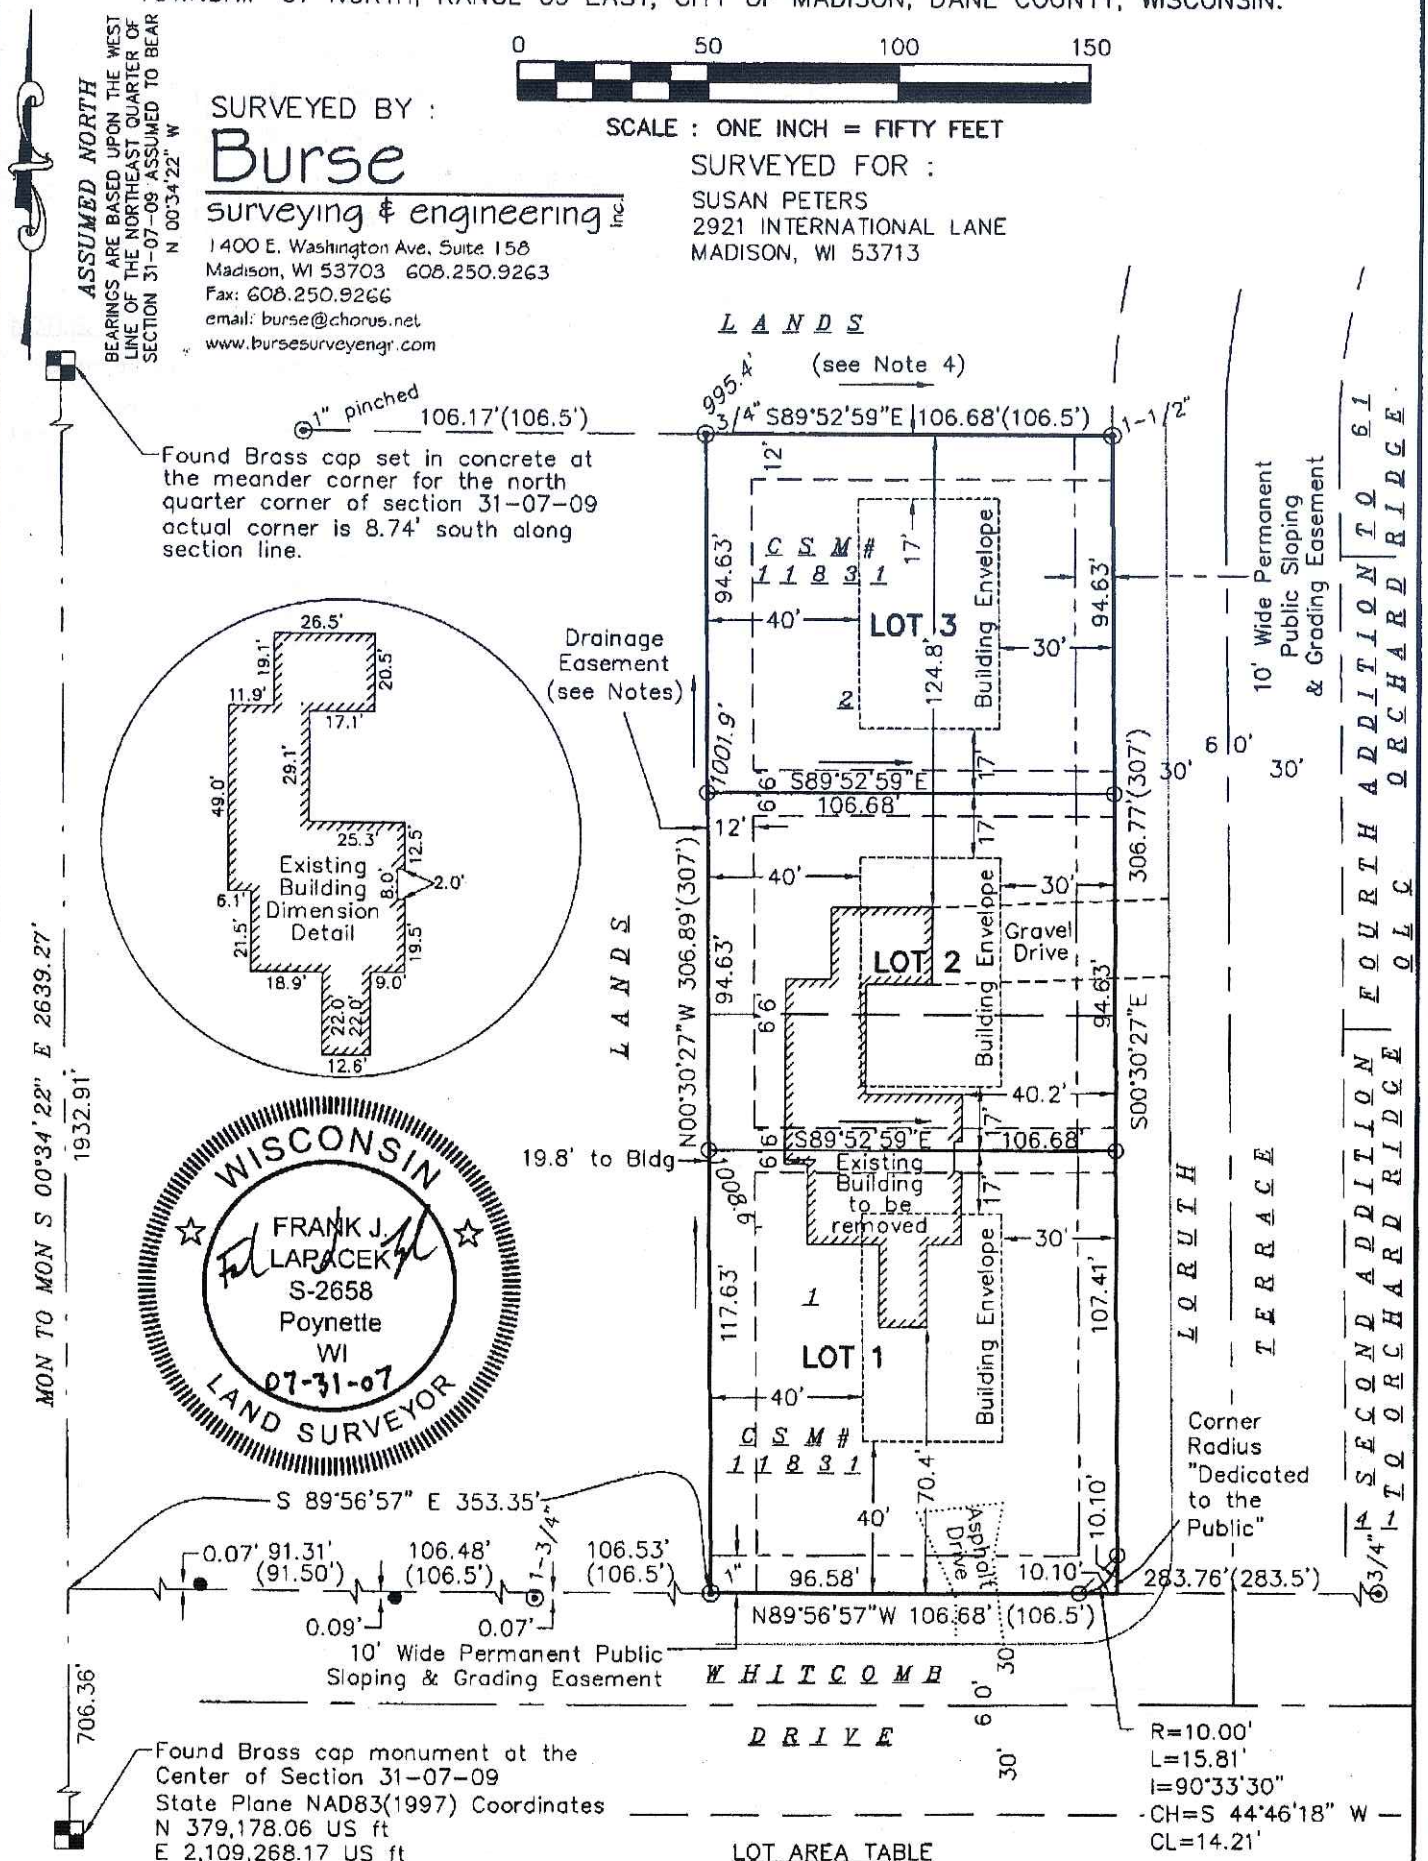


LOT AREA TABLE

| NAME | SQUARE FEET | ACRES |
|---|---|---|
| 1 | 12520 | 0.2874 |

MAP NO. _____

DOCUMENT NO.