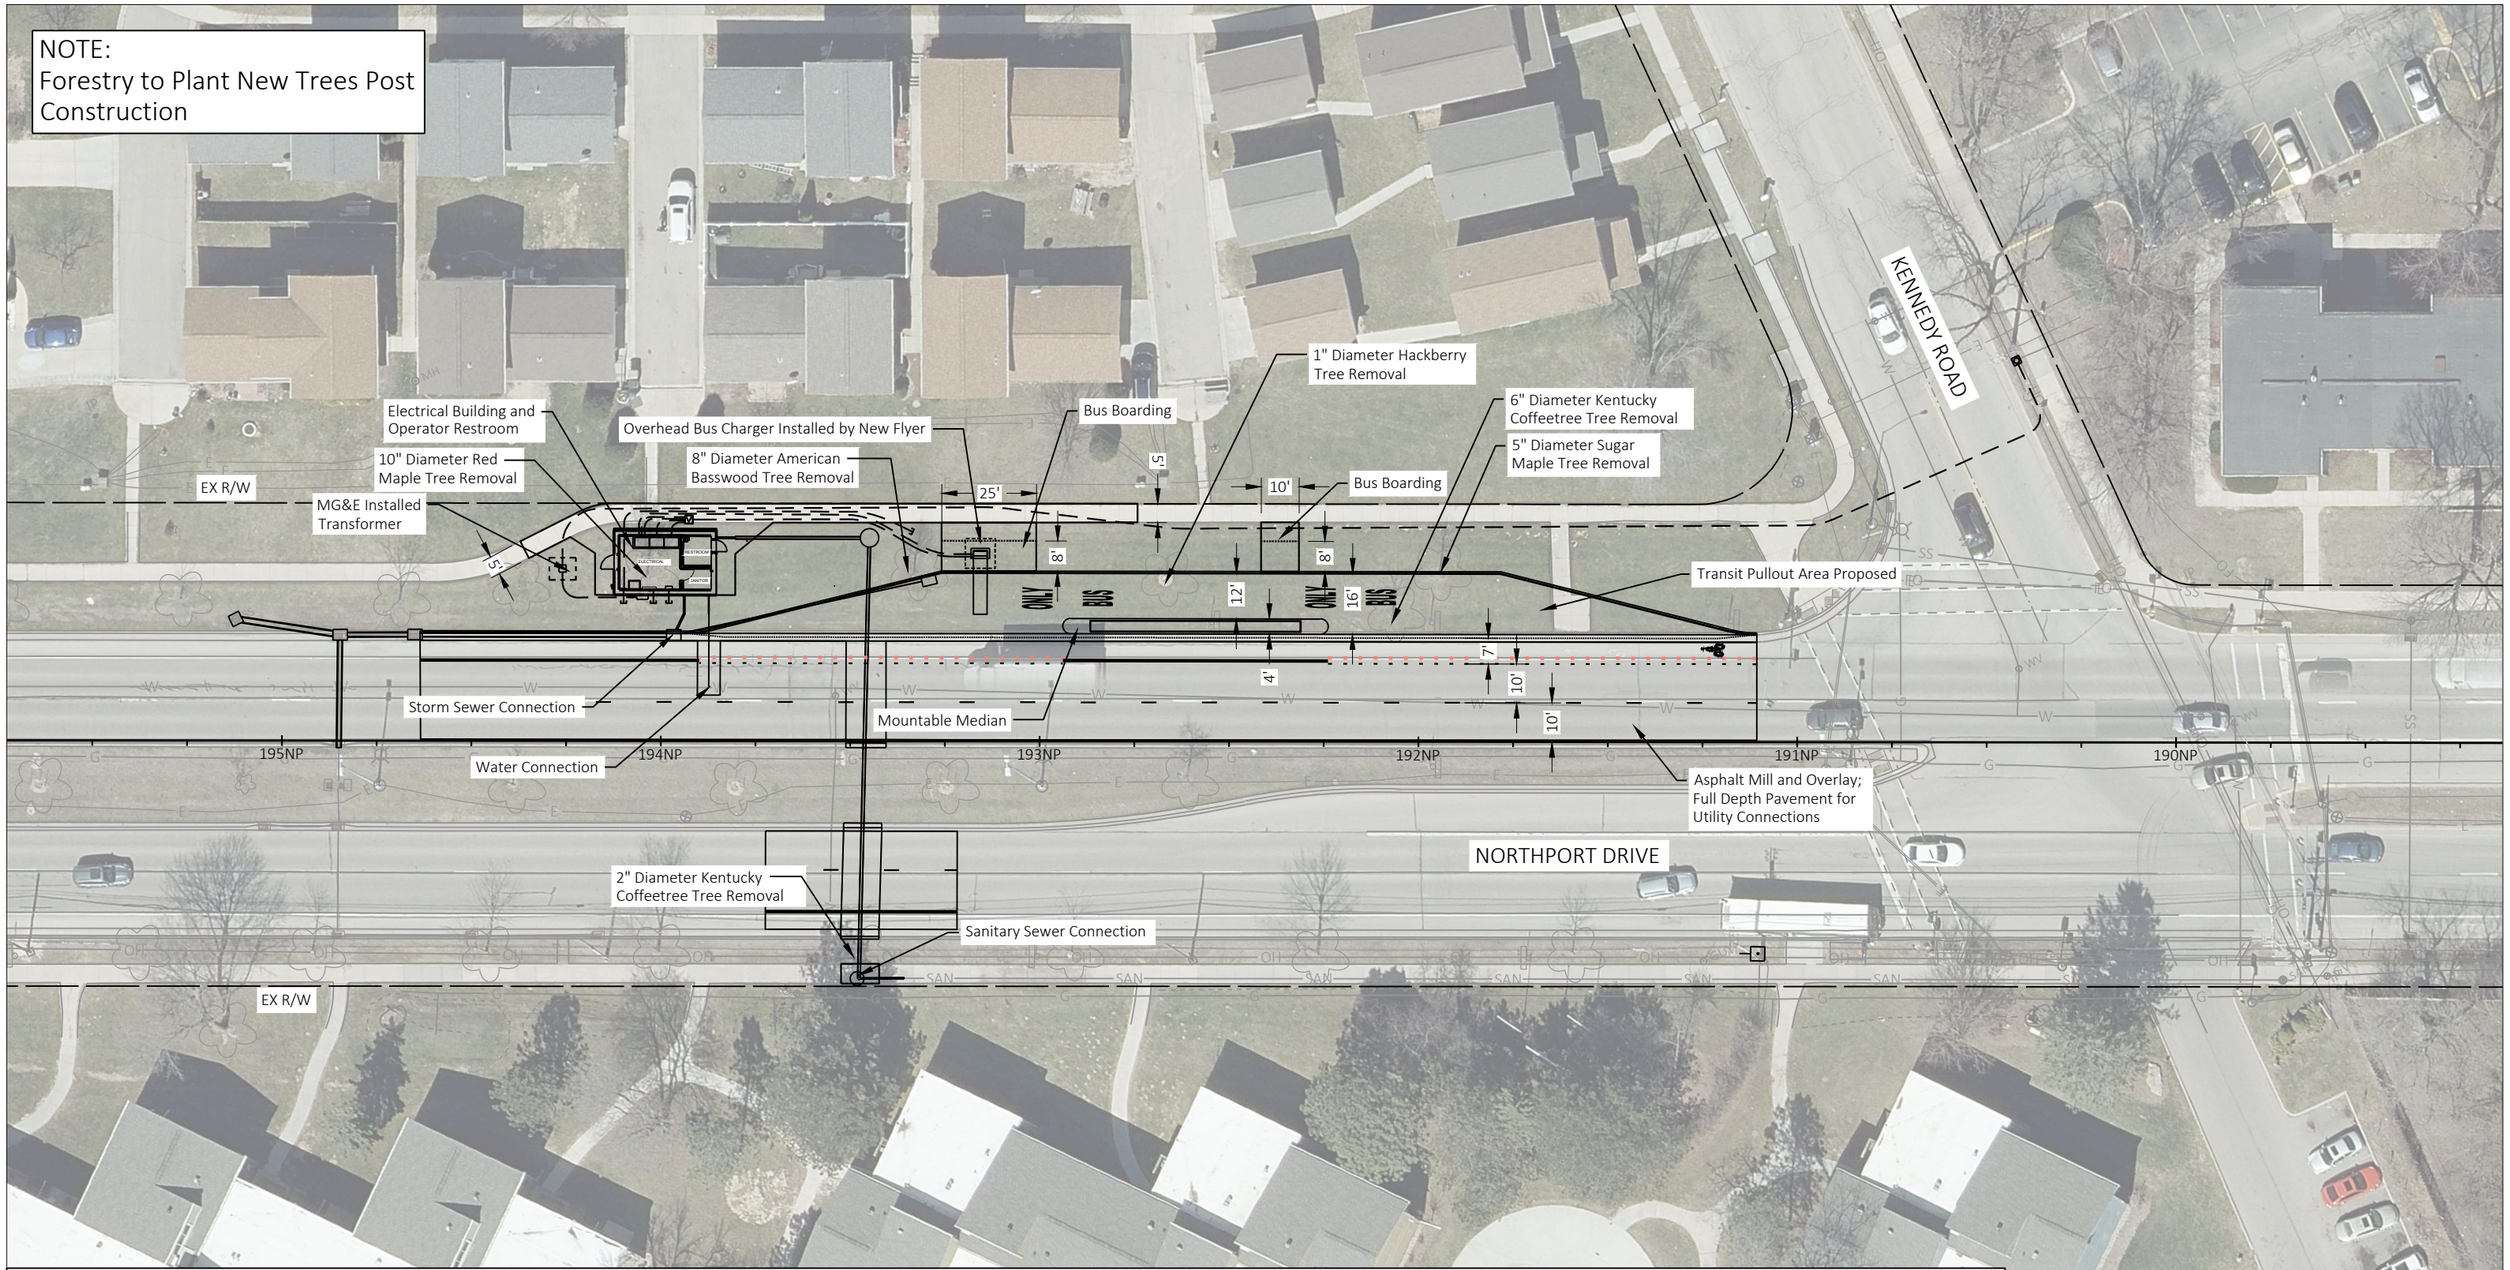

Metro Transit Kennedy Road On- Route Bus Charger

NOT FOR CONSTRUCTION
July 2025

0 40 80 Feet
1:40

N