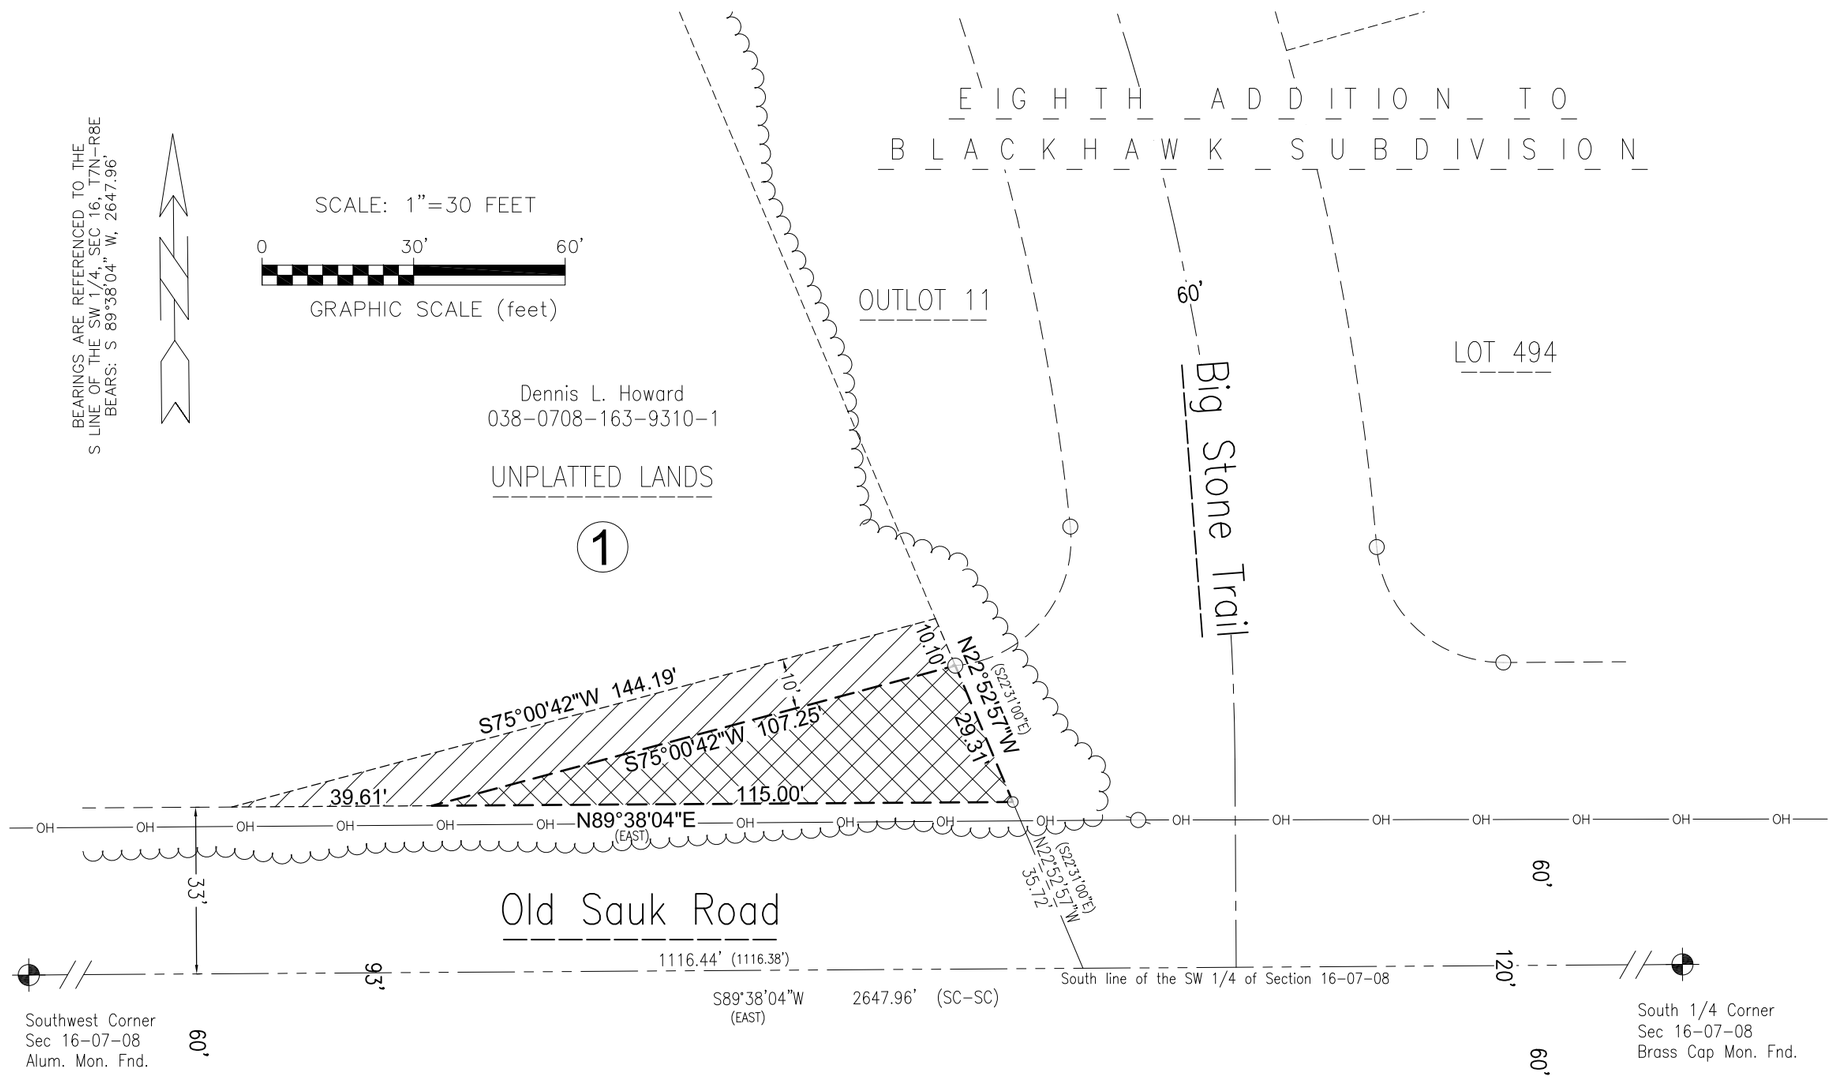

RELOCATION ORDER APPROVED BY THE COMMON COUNCIL:

CITY CLERK — DATE

RELOCATION ORDER APPROVED BY THE BOARD OF PUBLIC WORKS:

EXECUTIVE SECRETARY — DATE

RELOCATION ORDER APPROVED BY THE PLAN COMMISSION:

EXECUTIVE SECRETARY — DATE

SURVEYOR'S CERTIFICATE

I, William F. Kottler, Registered Land Surveyor in the State of Wisconsin do hereby certify that I have surveyed and mapped the above platted property in accordance with the information furnished and in compliance with the requirements of Chapter AE-7 Wisconsin Administrative Code and Section 32.05(1) of the Wisconsin Statutes; and that the above map is an accurately scaled and dimensioned representation of such survey showing the location of the boundaries, visible buildings, if any, to the best of my knowledge and belief.

William F. Kottler S-2348 — DATE

Legend

- PLE
- TLE
- Section Line
- Existing Parcel Line
- Existing ROW Line
- Overhead Utility Lines
- Treeline
- Utility Pole
- 3/4" Rebar Found
- 1-1/4" Rebar Found
- PLSS Monument

WISCONSIN
WILLIAM F. KOTTLER
S-2348
CROSS PLAINS
WISCONSIN
LAND SURVEYOR

SHEET 1 OF 1

SCHEDULE OF INTERESTS REQUIRED

PARCEL #	OWNER NAME	FEE AREA REQUIRED	PLE AREA REQUIRED	TLE AREA REQUIRED	DOCUMENT NUMBER
1	DENNIS L HOWARD	NA	1,557 SQ FT 0.0357 ACRES	1,257 SQ FT 0.0289 ACRES	2325645

CITY OF MADISON RELOCATION ORDER

"PLAT OF LAND INTERESTS REQUIRED FOR THE CONSTRUCTION AND MAINTENANCE OF IMPROVEMENTS FOR A PUBLIC STREET", LOCATED IN PART OF THE SW 1/4 OF THE SW 1/4 OF SEC 16, T7N, R8E, TOWN OF MIDDLETON, DANE COUNTY, WI

CITY ENGINEERING DIVISION
PROJECT NO. 11259
REAL ESTATE PROJECT NO. 11029
COUNTY CLERK FILE NO.

AUGUST 02, 2016
REV.

PLOT SCALE:
PLOT NAME:
REV. DATE:
ORIGINATOR:

Aug 18,2016-8:15am \\corp.meadhunt.com\sharedfolders\entp\1344700\160139.01\TECH\survey\CAD\160139RO.dwg Printed by: 1570wfk

WISDOT/CADDS SHEET 10