NOTE: PROPOSED TREE PLANTING NUMBERS & LOCATIONS ARE APPROXIMATE AND MAY CHANGE DEPENDING ON FINAL UTILITIES, LIGHTING AND SPACING RESTRICTIONS

APPROX TREE BREAKDOWN

ORNAMENTALS: 17
MEDIUM CANOPY: 1
LARGE CANOPY: 3
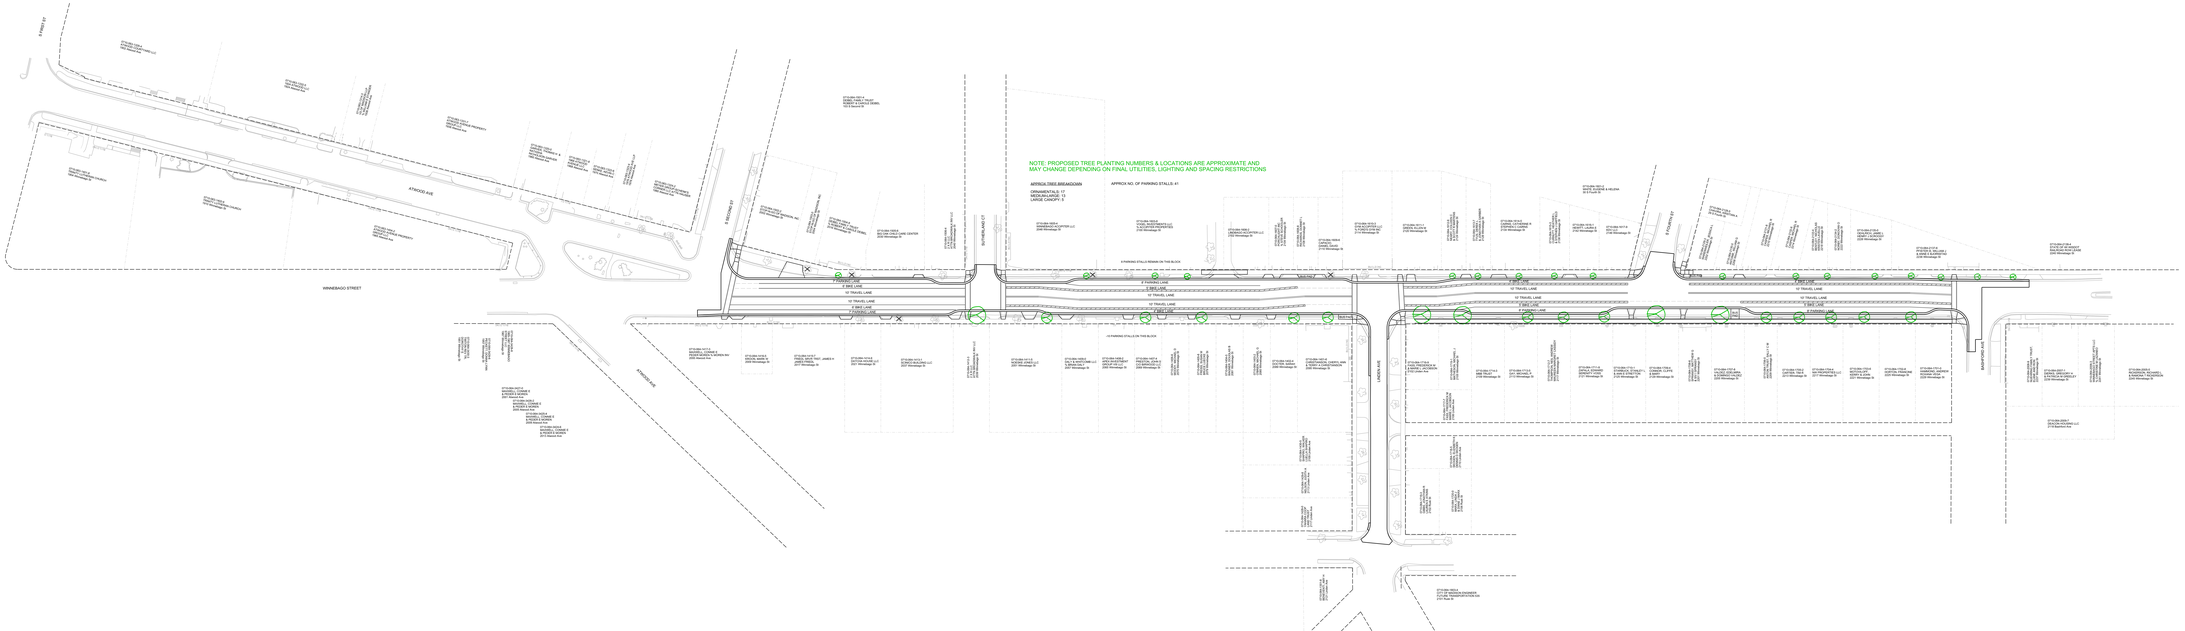
APPROX NO. OF PARKING STALLS: 41