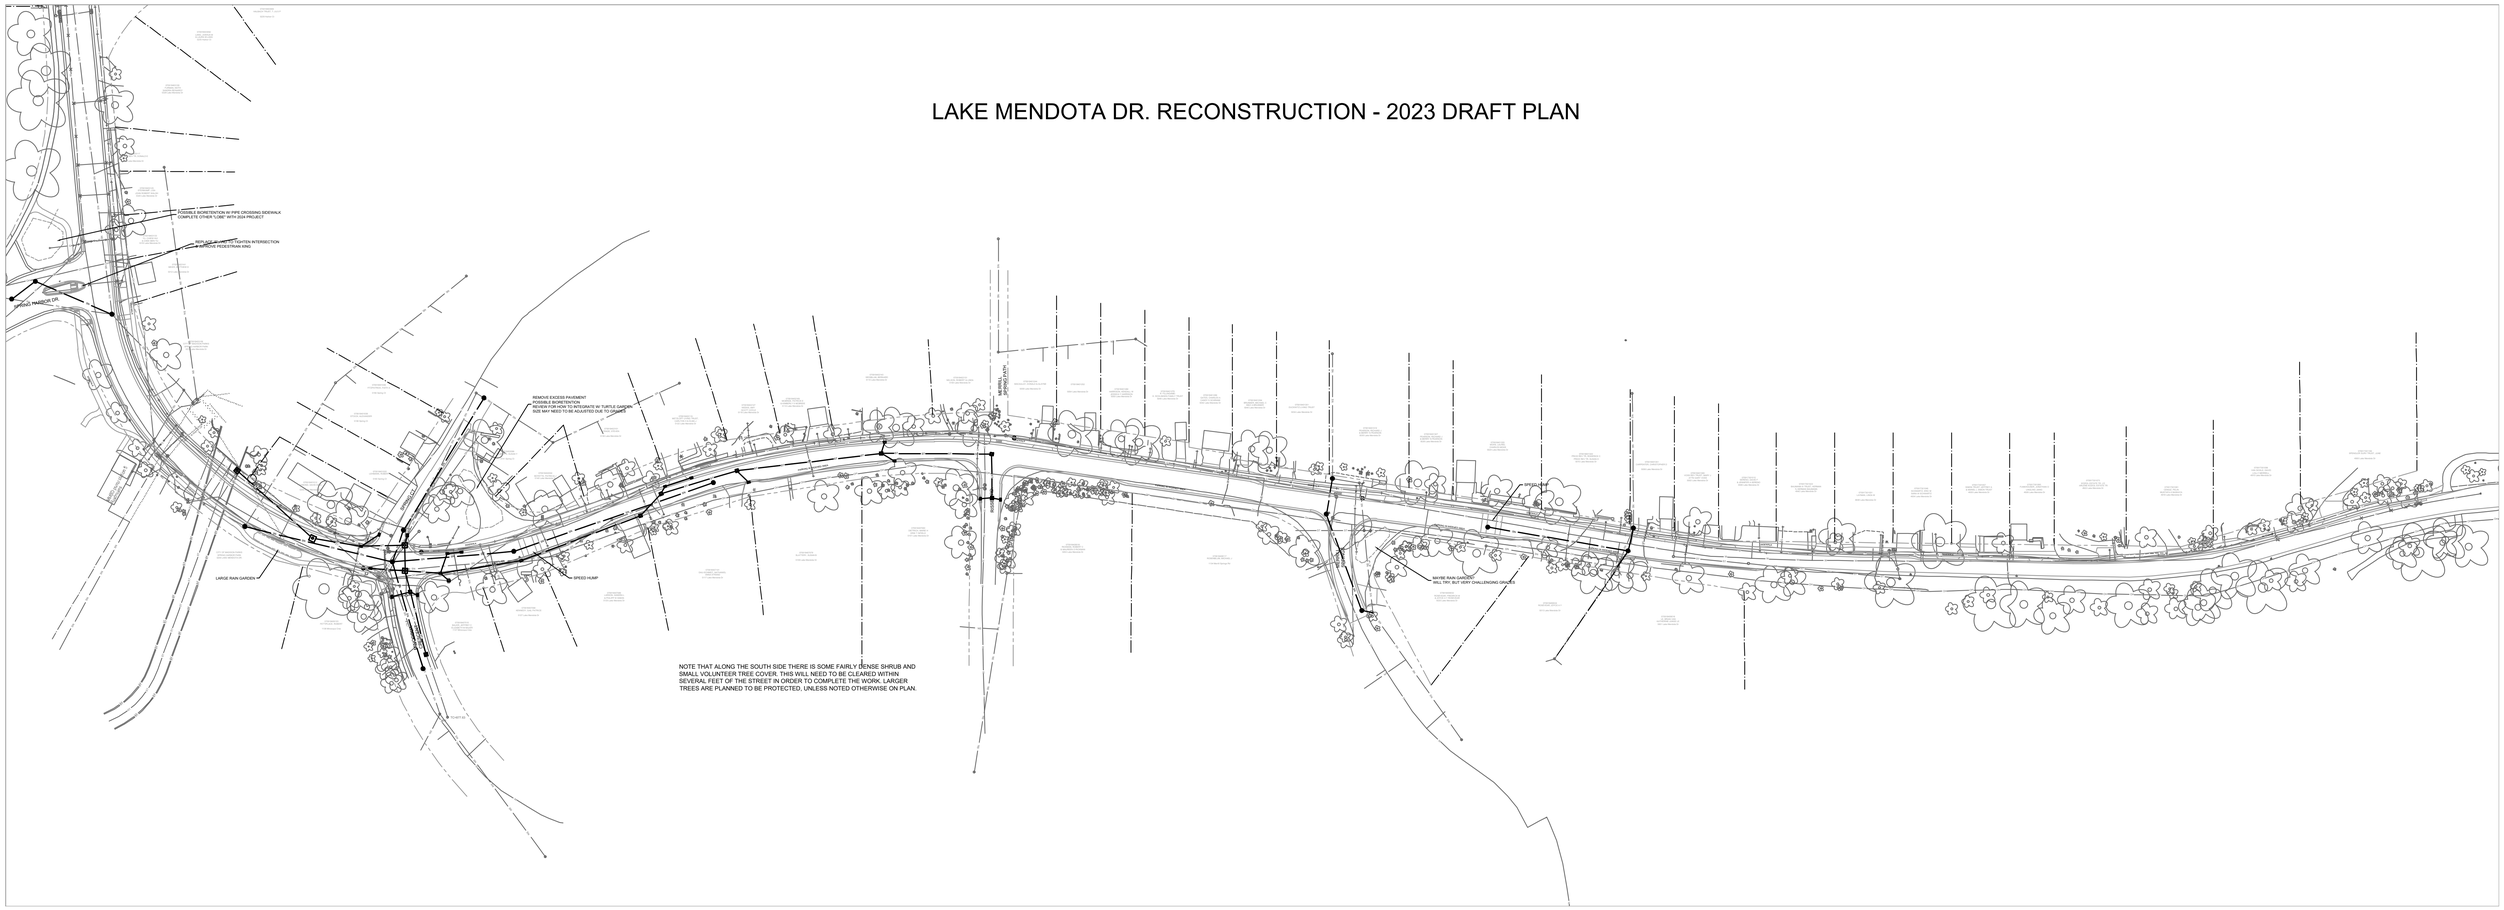LAKE MENDOTA DR. RECONSTRUCTION - 2023 DRAFT PLAN