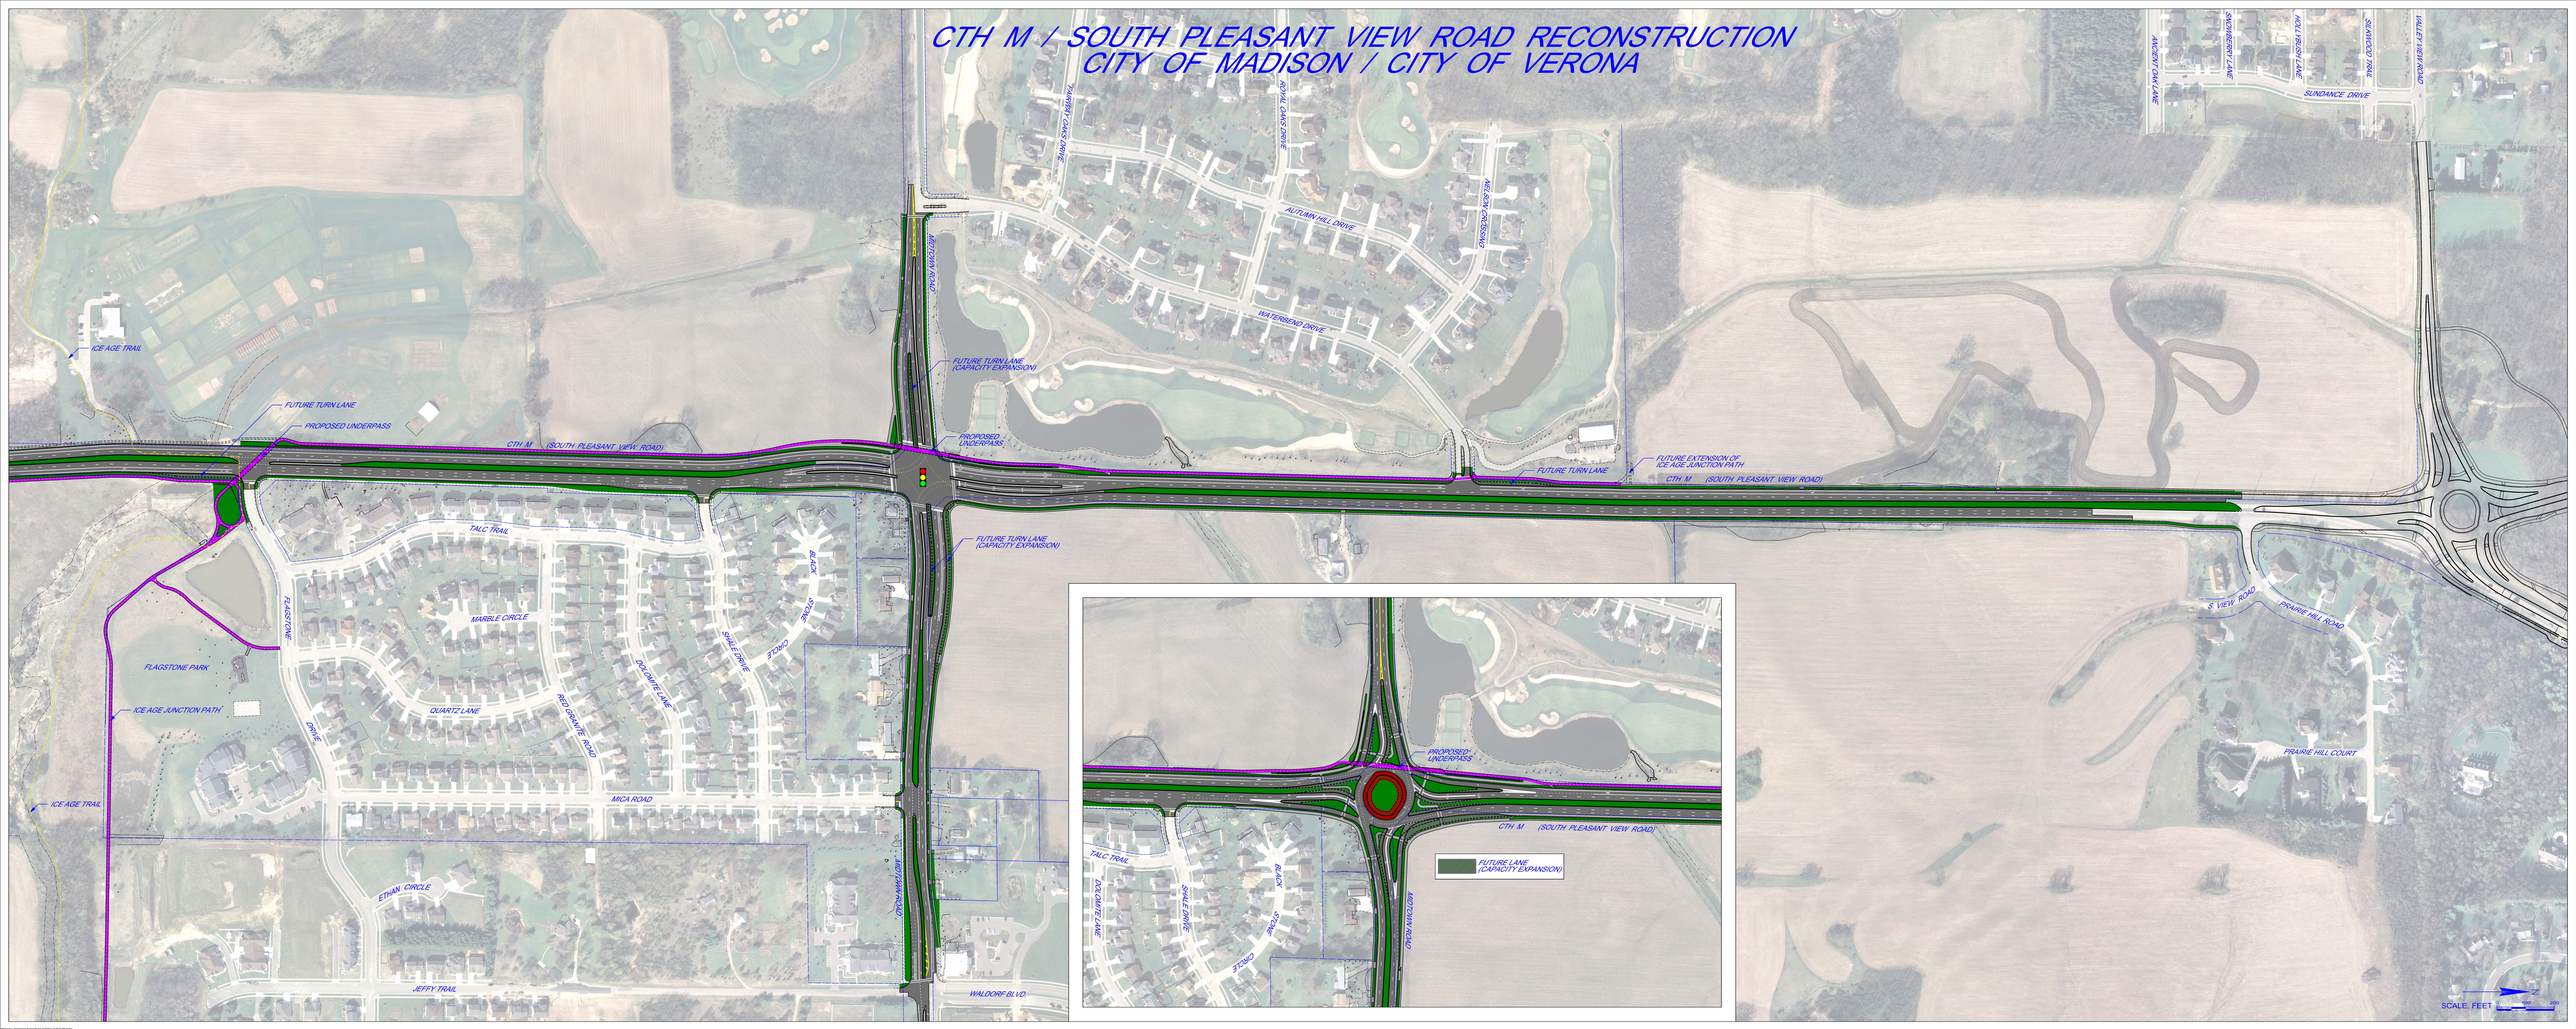CTH M / SOUTH PLEASANT VIEW ROAD RECONSTRUCTION
CITY OF MADISON / CITY OF VERONA