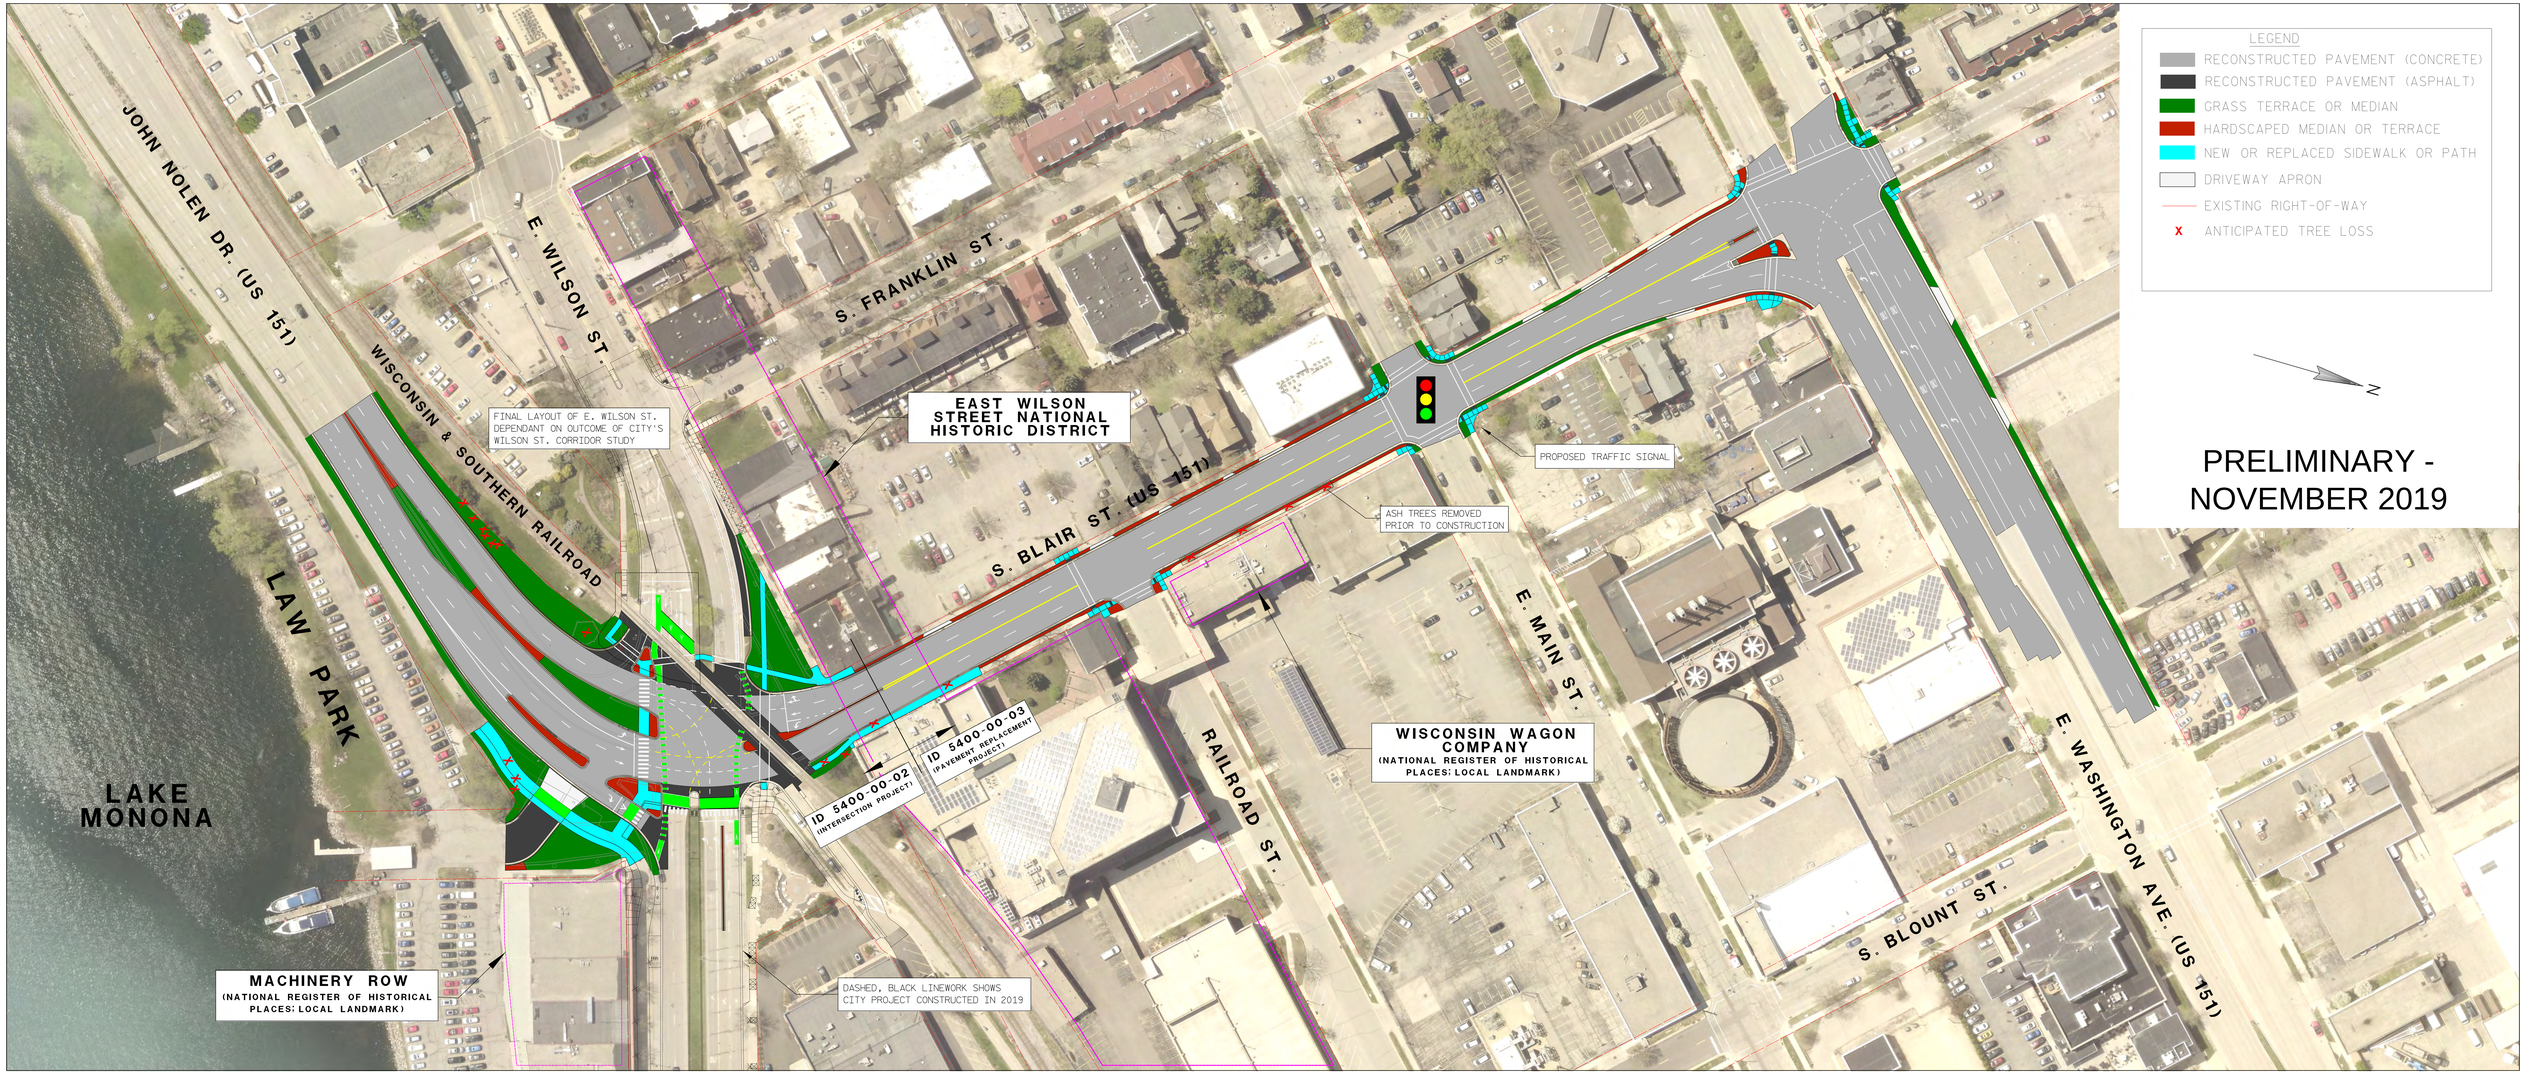
LEGEND
RECONSTRUCTED PAVEMENT (CONCRETE)
RECONSTRUCTED PAVEMENT (ASPHALT)
GRASS TERRACE OR MEDIAN
HARDSCAPED MEDIAN OR TERRACE
NEW OR REPLACED SIDEWALK OR PATH
DRIVEWAY APRON
EXISTING RIGHT-OF-WAY
X ANTICIPATED TREE LOSS
N
PRELIMINARY - NOVEMBER 2019
JOHN NOLEN DR. (US 151)
E. WILSON ST.
S. FRANKLIN ST.
WISCONSIN & SOUTHERN RAILROAD
FINAL LAYOUT OF E. WILSON ST. DEPENDANT ON OUTCOME OF CITY'S WILSON ST. CORRIDOR STUDY
EAST WILSON STREET NATIONAL HISTORIC DISTRICT
S. BLAIR ST. (US 151)
PROPOSED TRAFFIC SIGNAL
ASH TREES REMOVED PRIOR TO CONSTRUCTION
E. MAIN ST.
WISCONSIN WAGON COMPANY
(NATIONAL REGISTER OF HISTORICAL PLACES: LOCAL LANDMARK)
RAILROAD ST.
E. WASHINGTON AVE. (US 151)
S. BLOUNT ST.
LAW PARK
LAKE MONONA
ID 5400-00-02 (INTERSECTION PROJECT)
ID 5400-00-03 (PAVEMENT REPLACEMENT PROJECT)
MACHINERY ROW
(NATIONAL REGISTER OF HISTORICAL PLACES: LOCAL LANDMARK)
DASHED, BLACK LINEWORK SHOWS CITY PROJECT CONSTRUCTED IN 2019