# CERTIFIED SURVEY MAP NO._____

ALL OF LOT 8, BLOCK 174, ORIGINAL PLAT OF MADISON, AS RECORDED IN VOLUME A OF PLATS, ON PAGE 3, AS DOCUMENT NUMBER 605063, DANE COUNTY REGISTRY, AKA FARWELLS REPLAT, LOCATED IN THE NORTHEAST AND SOUTHEAST QUARTERS OF SECTION 13, TOWNSHIP 07 NORTH, RANGE 09 EAST, CITY OF MADISON, DANE COUNTY, WISCONSIN

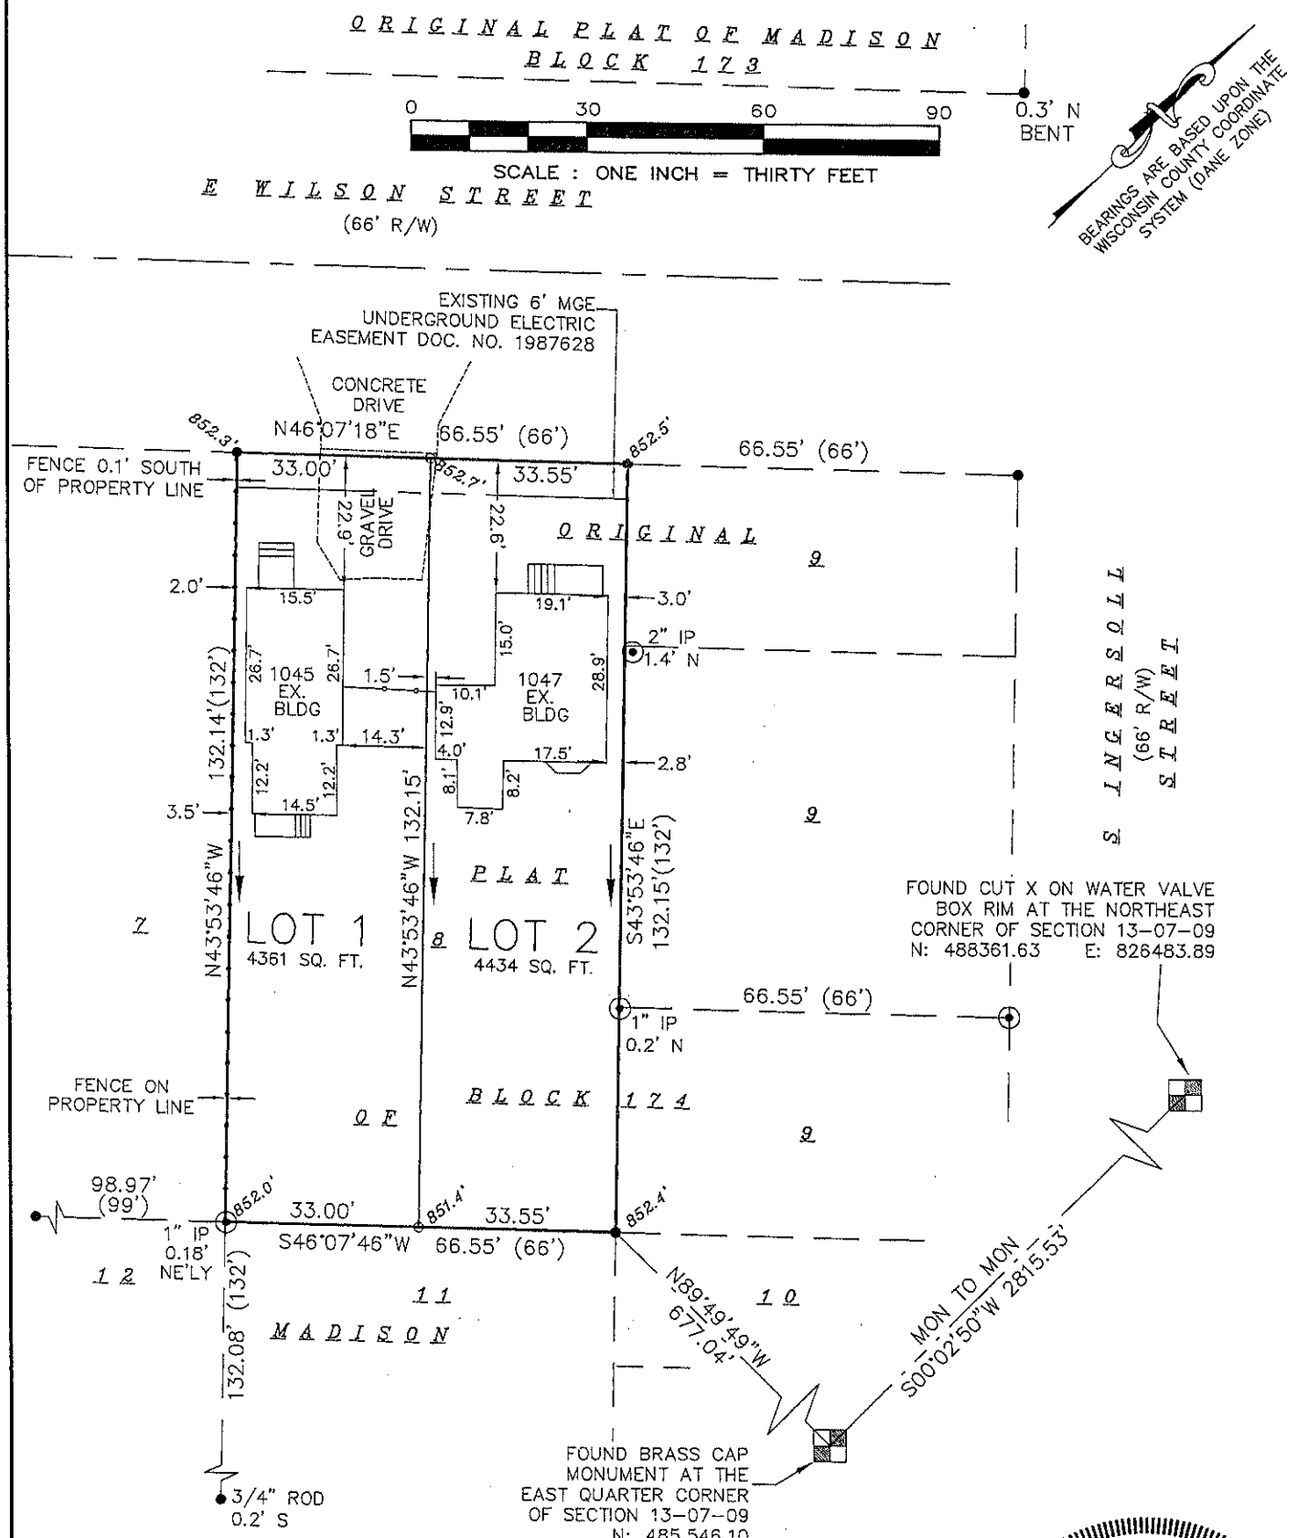


SURVEYED BY:

Burse

surveying & engineering Inc.

1400 E. Washington Ave, Suite 158
Madison, WI 53703 608.250.9263
Fax: 608.250.9266
email: burse@chorus.net
www.bursesurveyengr.com

Date: February 16, 2009
Plot View: BSE1256 sht1
\BSE1256\CSM\CSBSE1256.DWG

SURVEYED FOR :

COMMON WEALTH DEVELOPMENT
1501 WILLIAMSON STREET
MADISON, WI 53703

WISCONSIN
MICHELLE L. BURSE
S-2020
Sun Prairie WI
02/16/09
LAND SURVEYOR

Michelle L. Burse