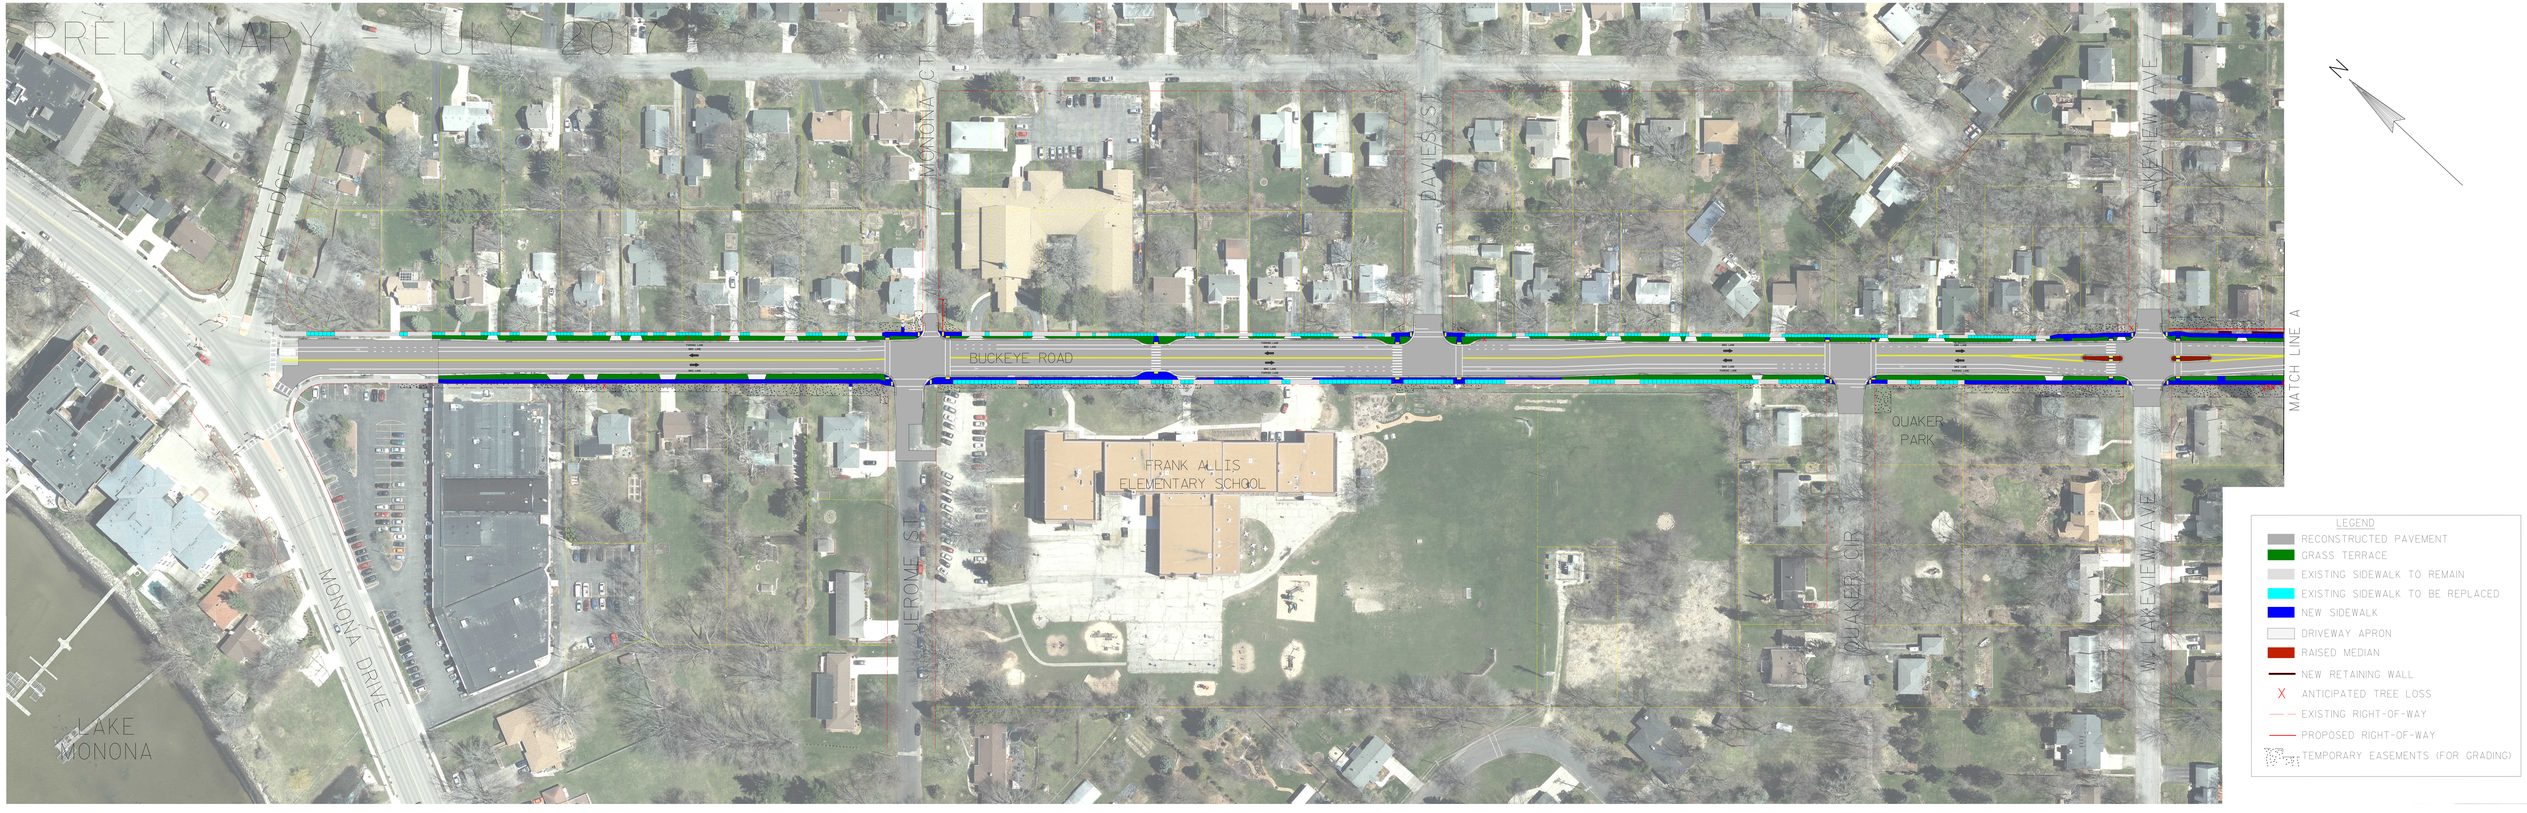
PRELIMINARY JULY 201
LAKE COE BLVD
MONONA CT
DAVIES ST
E LAKEVIEW AVE
BUCKEYE ROAD
MATCH LINE A
FRANK ALLIS ELEMENTARY SCHOOL
QUAKER PARK
JEROME ST
QUAKER CIR
W LAKEVIEW AVE
MONONA DRIVE
LAKE MONONA
N
LEGEND
RECONSTRUCTED PAVEMENT
GRASS TERRACE
EXISTING SIDEWALK TO REMAIN
EXISTING SIDEWALK TO BE REPLACED
NEW SIDEWALK
DRIVEWAY APRON
RAISED MEDIAN
NEW RETAINING WALL
ANTICIPATED TREE LOSS
EXISTING RIGHT-OF-WAY
PROPOSED RIGHT-OF-WAY
TEMPORARY EASEMENTS (FOR GRADING)

PRELIMINARY - JULY 2017