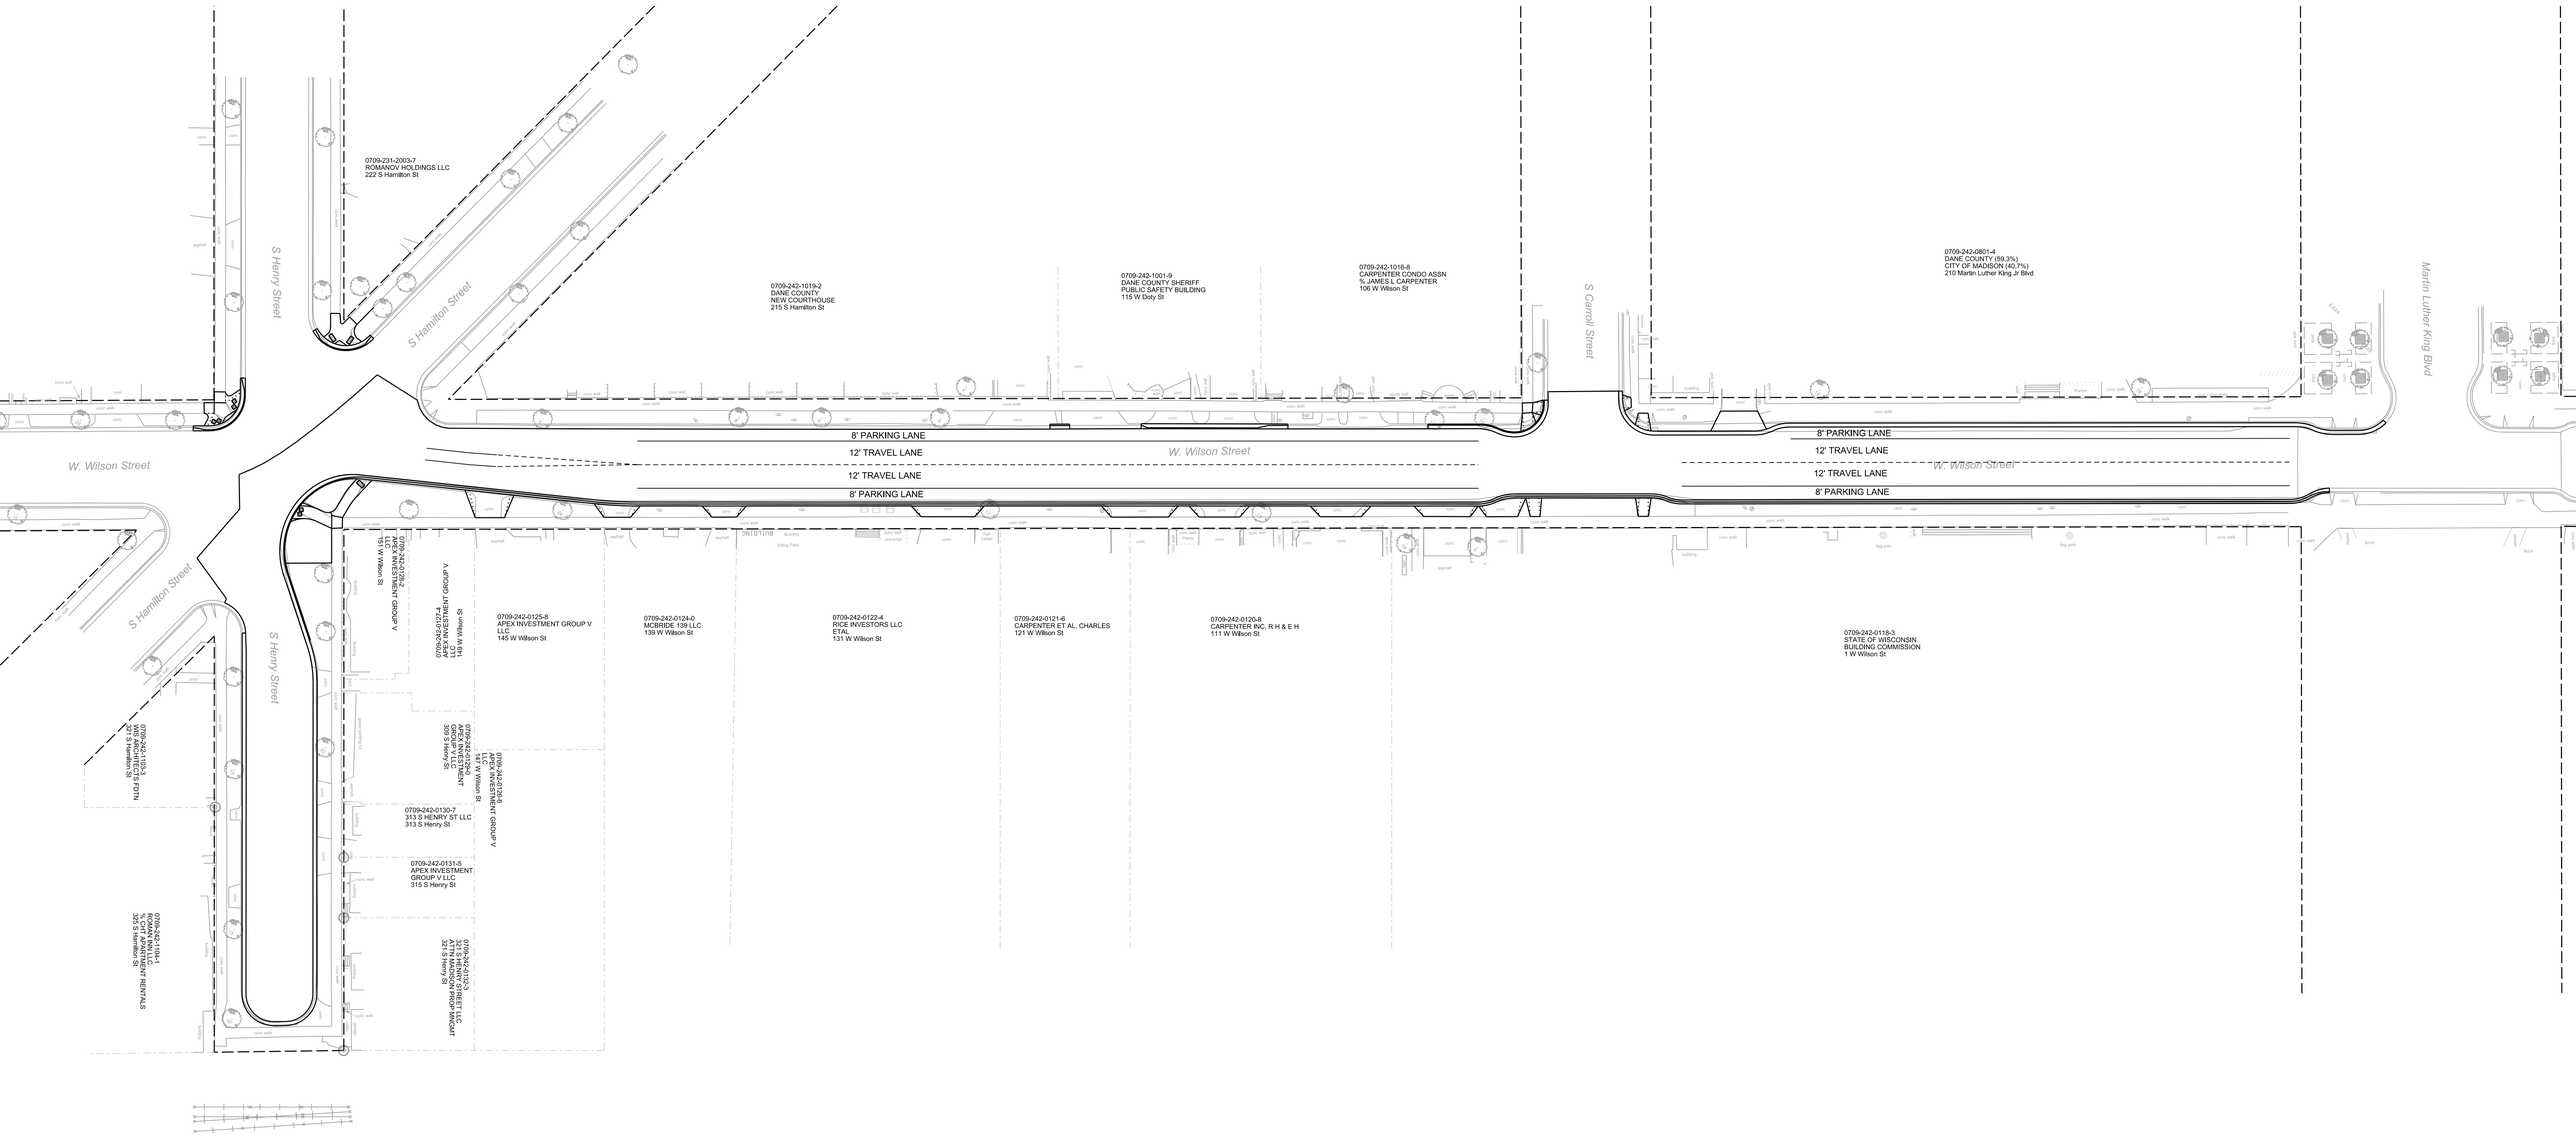
0709-231-2003-7
ROMANOV HOLDINGS LLC
222 S Hamilton St
0709-242-1019-2
DANE COUNTY
NEW COURTHOUSE
215 S Hamilton St
0709-242-1001-9
DANE COUNTY SHERIFF
PUBLIC SAFETY BUILDING
115 W Doty St
0709-242-1016-8
CARPENTER CONDO ASSN
% JAMES L CARPENTER
106 W Wilson St
0709-242-0801-4
DANE COUNTY (59.3%)
CITY OF MADISON (40.7%)
210 Martin Luther King Jr Blvd
S Henry Street
S Hamilton Street
S Carroll Street
Martin Luther King Blvd
W. Wilson Street
8' PARKING LANE
12' TRAVEL LANE
12' TRAVEL LANE
8' PARKING LANE
0709-242-0125-8
APEX INVESTMENT GROUP V
LLC
145 W Wilson St
0709-242-0124-0
MCBRIDE 139 LLC
139 W Wilson St
0709-242-0122-4
RICE INVESTORS LLC
ETAL
131 W Wilson St
0709-242-0121-6
CARPENTER ET AL, CHARLES
121 W Wilson St
0709-242-0120-8
CARPENTER INC, R H & E H
111 W Wilson St
0709-242-0118-3
STATE OF WISCONSIN
BUILDING COMMISSION
1 W Wilson St
0709-242-1103-3
WTS 8 HAMILTON STDTN
301 S Hamilton St
0709-242-1104-1
SC OFF APARTMENT RENTALS
325 S Hamilton St
0709-242-0129-2
APEX INVESTMENT
GROUP V LLC
305 S Henry St
0709-242-0130-7
313 S HENRY ST LLC
313 S Henry St
0709-242-0131-5
APEX INVESTMENT
GROUP V LLC
315 S Henry St
0709-242-0132-3
ATTN MADISON PROP MAGART
321 S Henry St