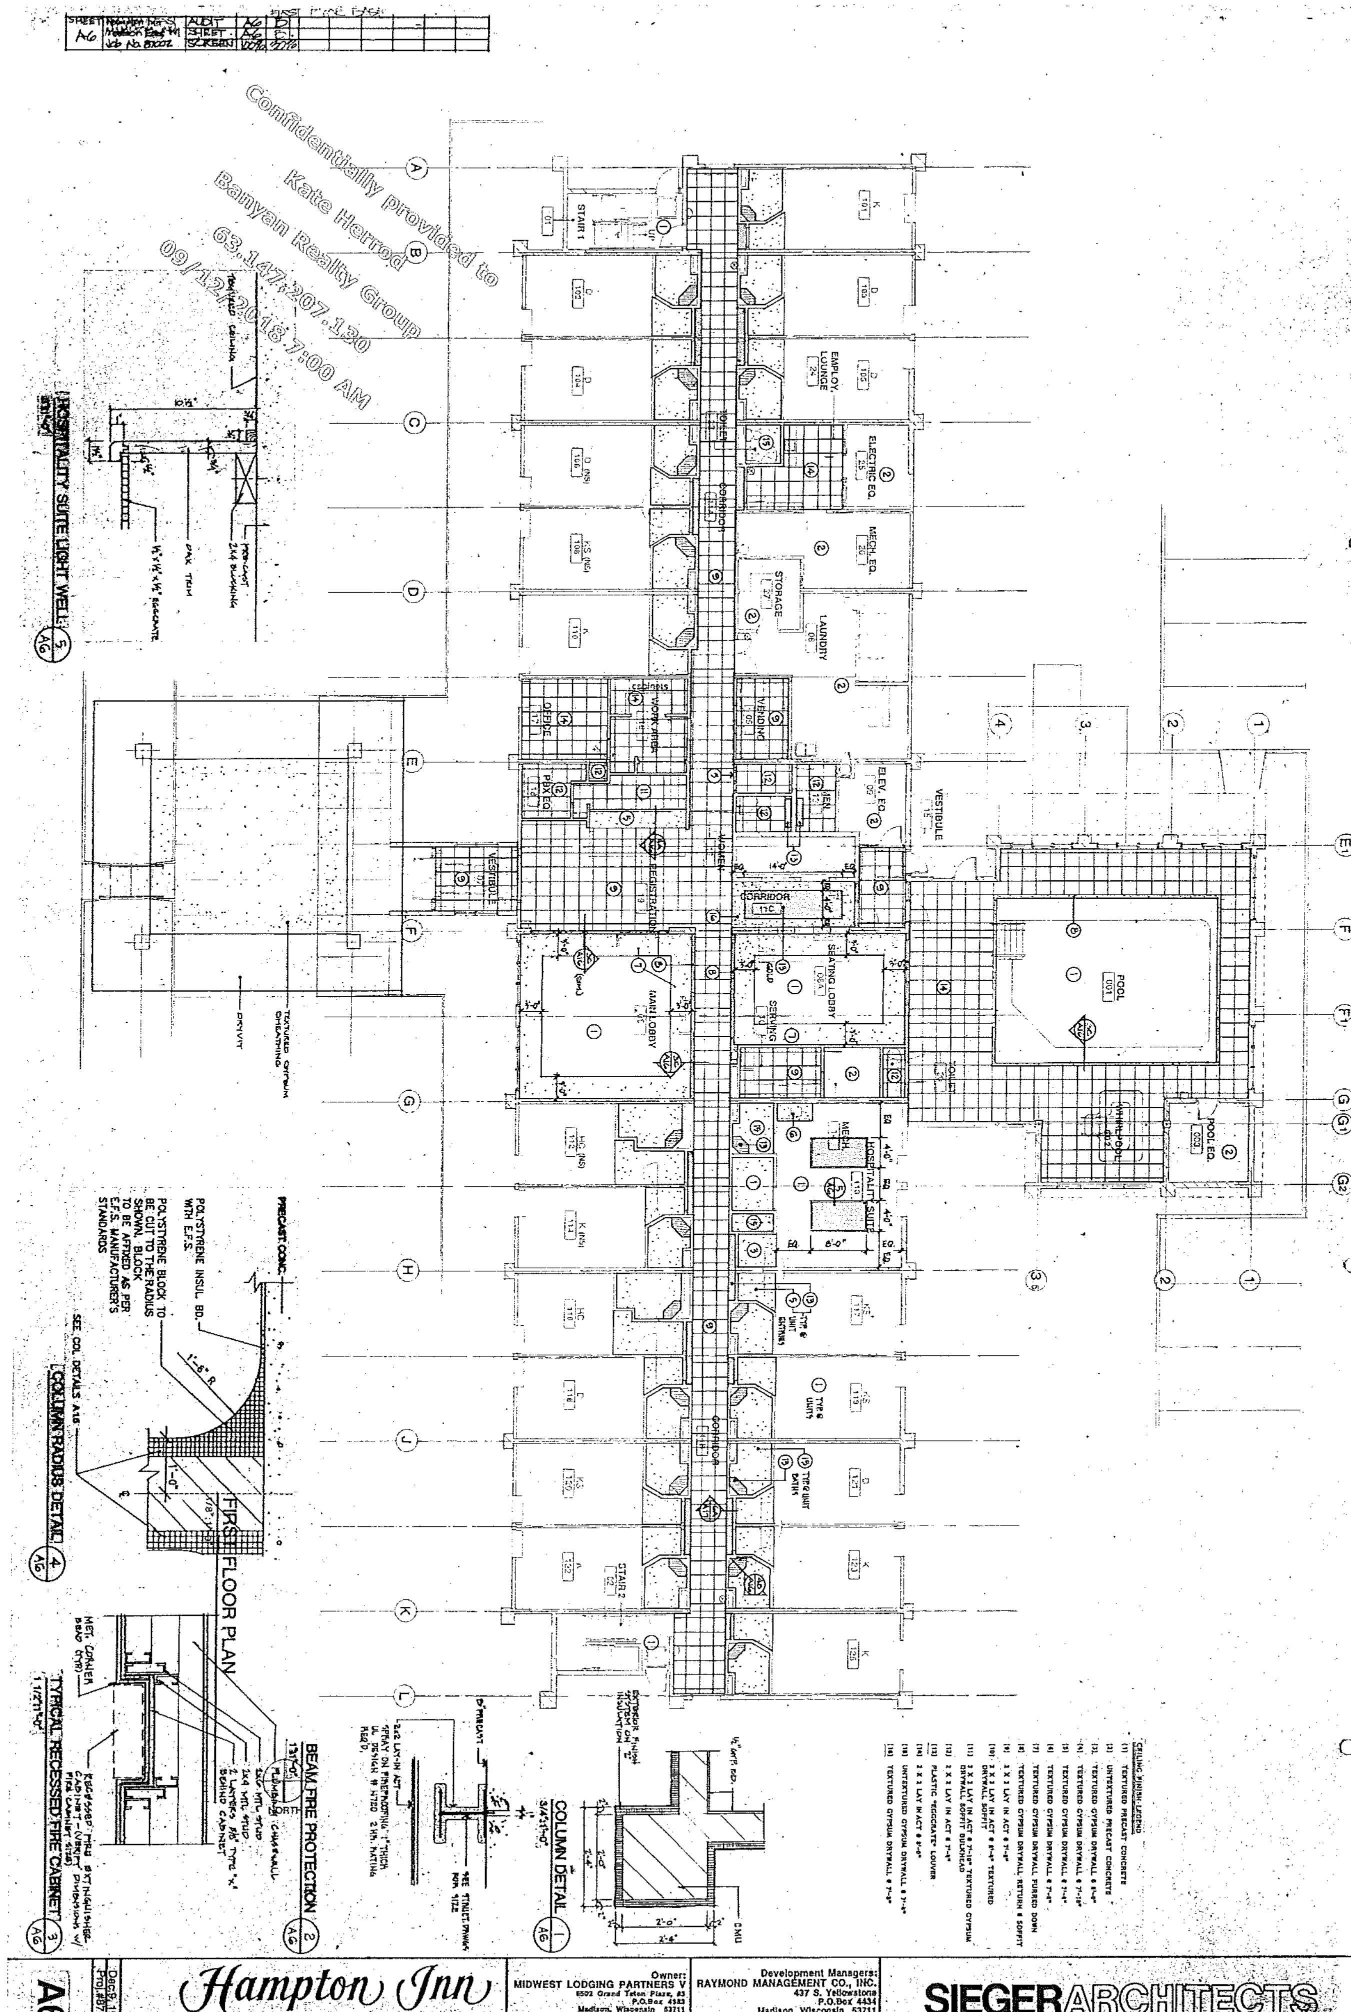

Confidentially provided to Kate Herrod Banyan Realty Group 63.147.207.130 09/12/2018 7:00 AM

Hampton Inn

MADISON EAST – MADISON, WISCONSIN

Dec 9, 1987
Proj. #87002

A6

Owner:
MIDWEST LODGING PARTNERS V
6502 Grand Teton Plaza, #3
P.O.Box 4383
Madison, Wisconsin 53711

Development Managers:
RAYMOND MANAGEMENT CO., INC.
437 S. Yellowstone
P.O.Box 4434
Madison, Wisconsin 53711

SIEGER ARCHITECTS
2501 MONROE STREET, MADISON, WISCONSIN 53711 • 608-238-1000