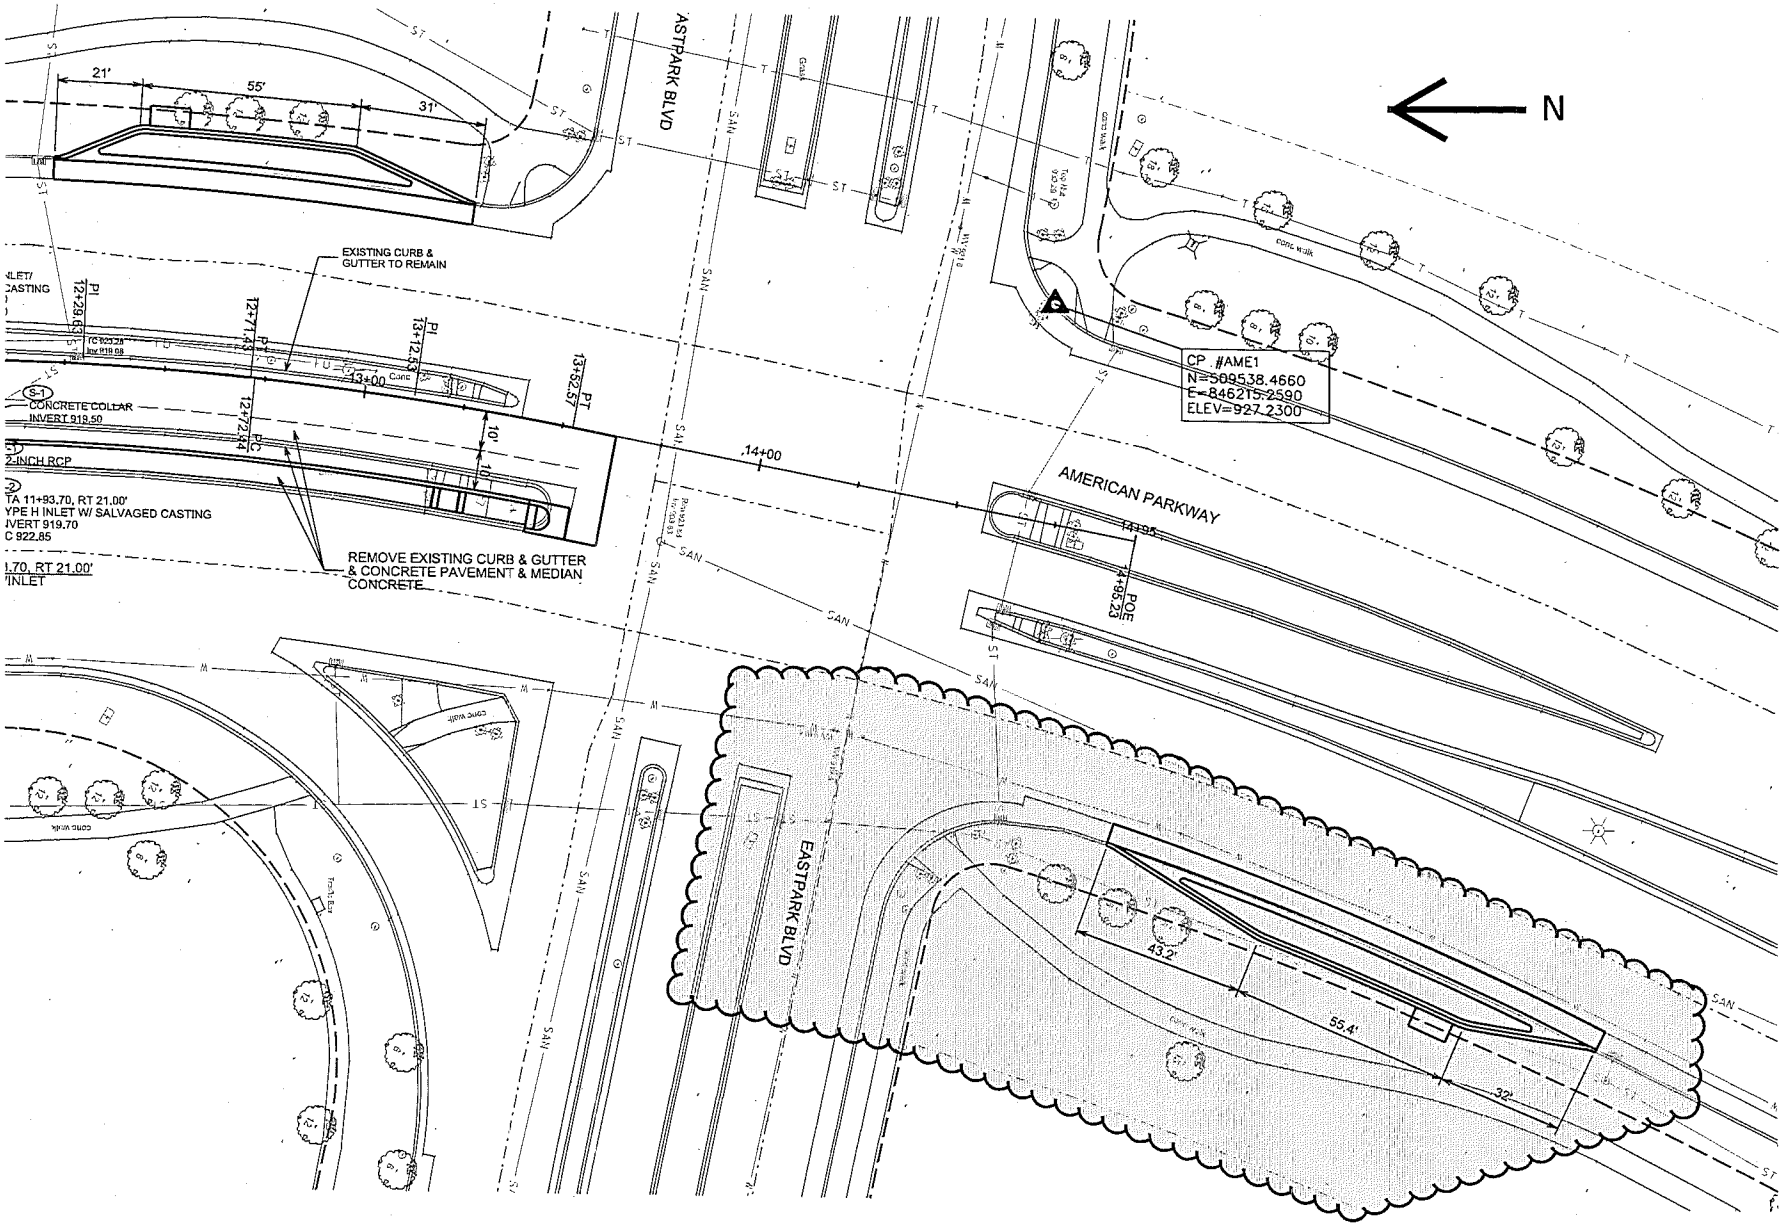
N
EASTPARK BLVD
AMERICAN PARKWAY
EXISTING CURB & GUTTER TO REMAIN
REMOVE EXISTING CURB & GUTTER & CONCRETE PAVEMENT & MEDIAN CONCRETE
CONCRETE COLLAR
INVERT 919.50
CP #AME1
N=509538.4660
E=8462755.2590
ELEV=927.2300
POE
21'
55'
31'
43.2'
55.4'
32'
10'
10'
13+00
14+00