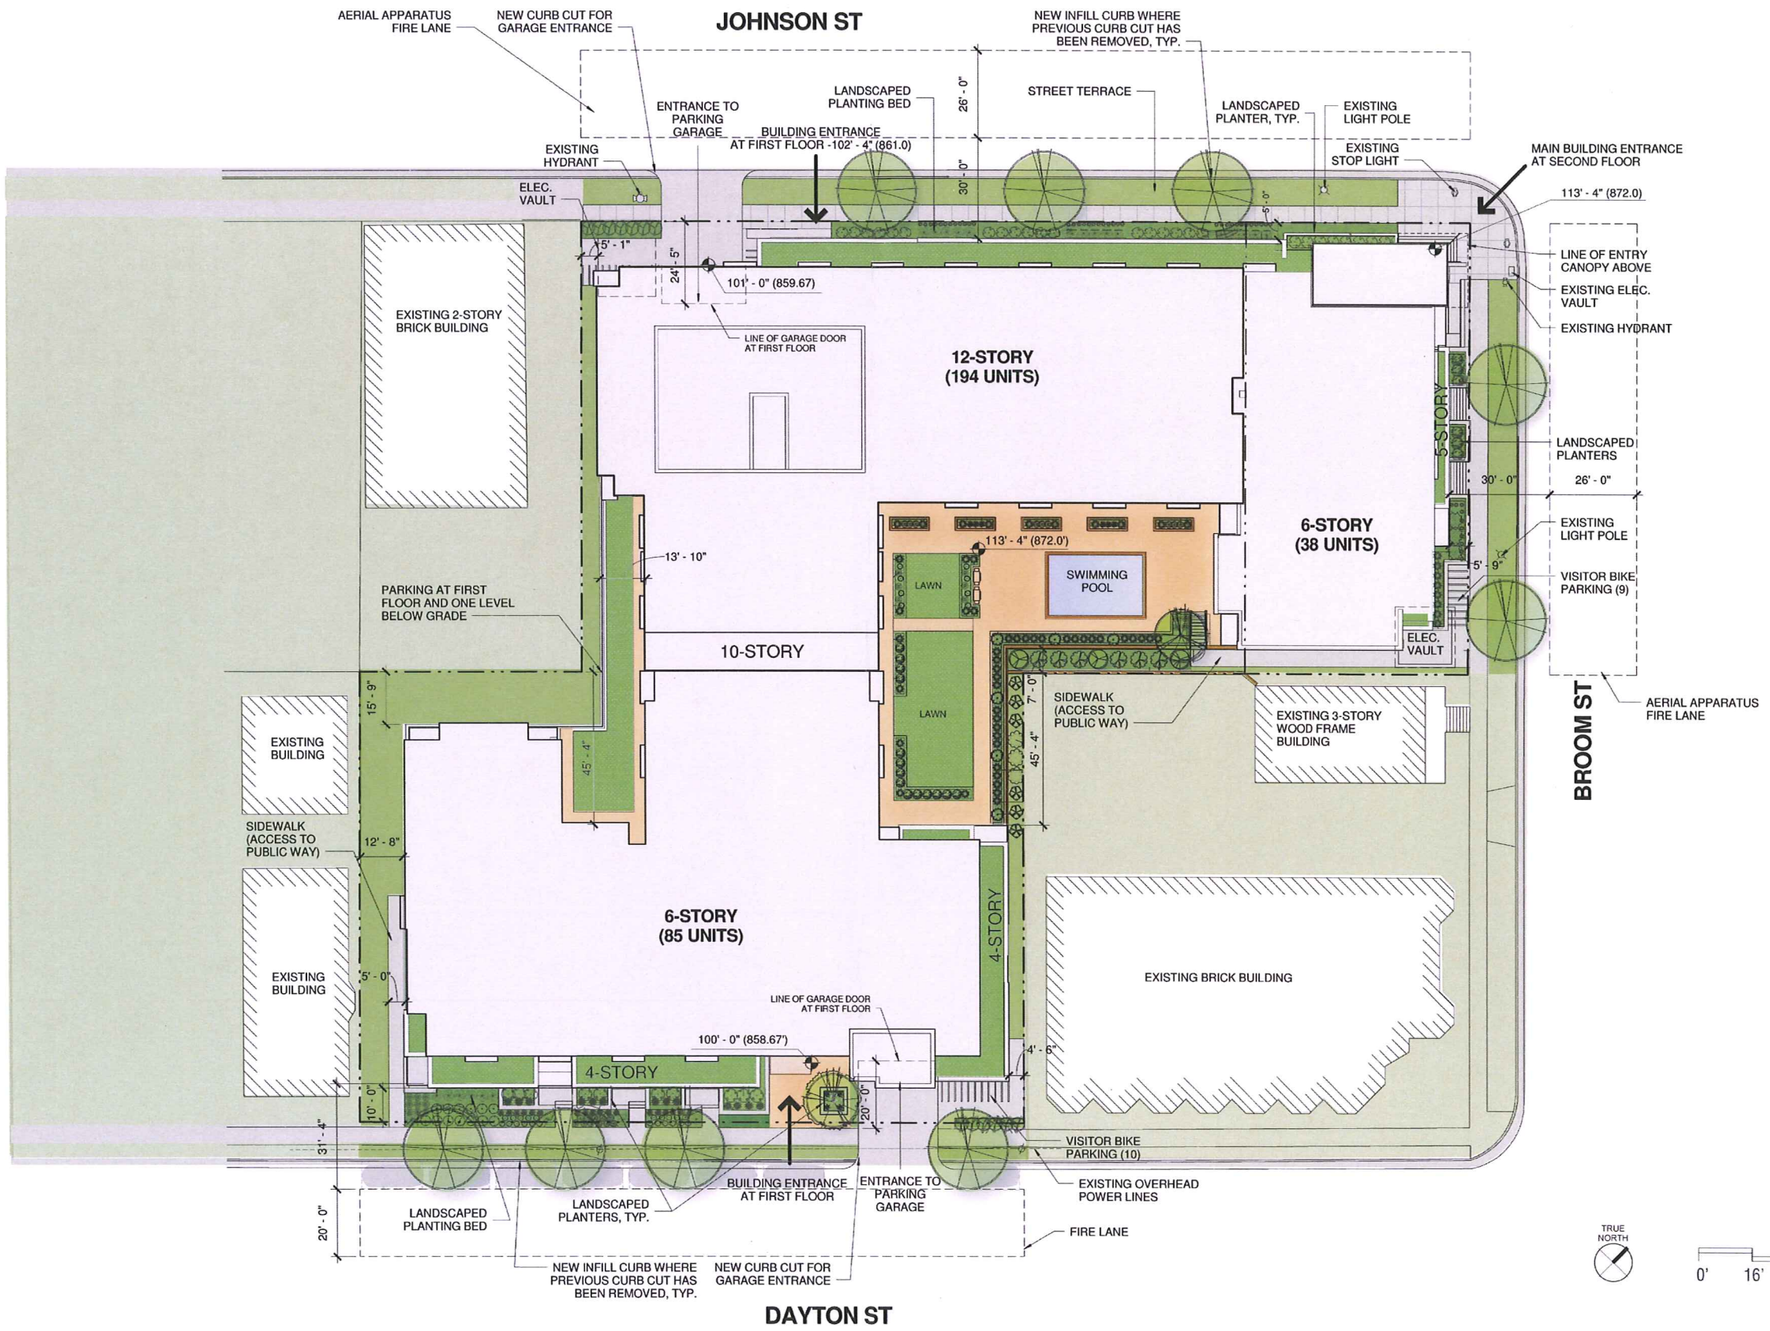

Architectural Site Plan

Johnson Dayton Apartments - Madison, WI

March 20, 2013

UDC 3-20-13 No. 2 Rendering

Potter Lawson
Success by Design