CITY OF MADISON RELOCATION ORDER

"PLAT OF LAND INTERESTS REQUIRED FOR THE CONSTRUCTION AND MAINTENANCE OF IMPROVEMENTS FOR A PUBLIC SIDEWALK ALONG AMERIAN PARKWAY", PART OF THE NW 1/4 OF THE SW 1/4 AND SW 1/4 OF THE NW 1/4 OF SECTION 14, T 8 N, R 10 E, CITY OF MADISON, DANE COUNTY, WISCONSIN.

CITY ENGINEERING DIVISION
PROJECT NO. 11985
ORES PROJECT NO. 11437
COUNTY CLERK FILE NO. _____

OCTOBER 26, 2018 djs
REV.

CITY OF MADISON ENGINEERING

PERMANENT LIMITED EASEMENT FOR PUBLIC SIDEWALK PURPOSES

TEMPORARY LIMITED EASEMENT FOR CONSTRUCTION PURPOSES

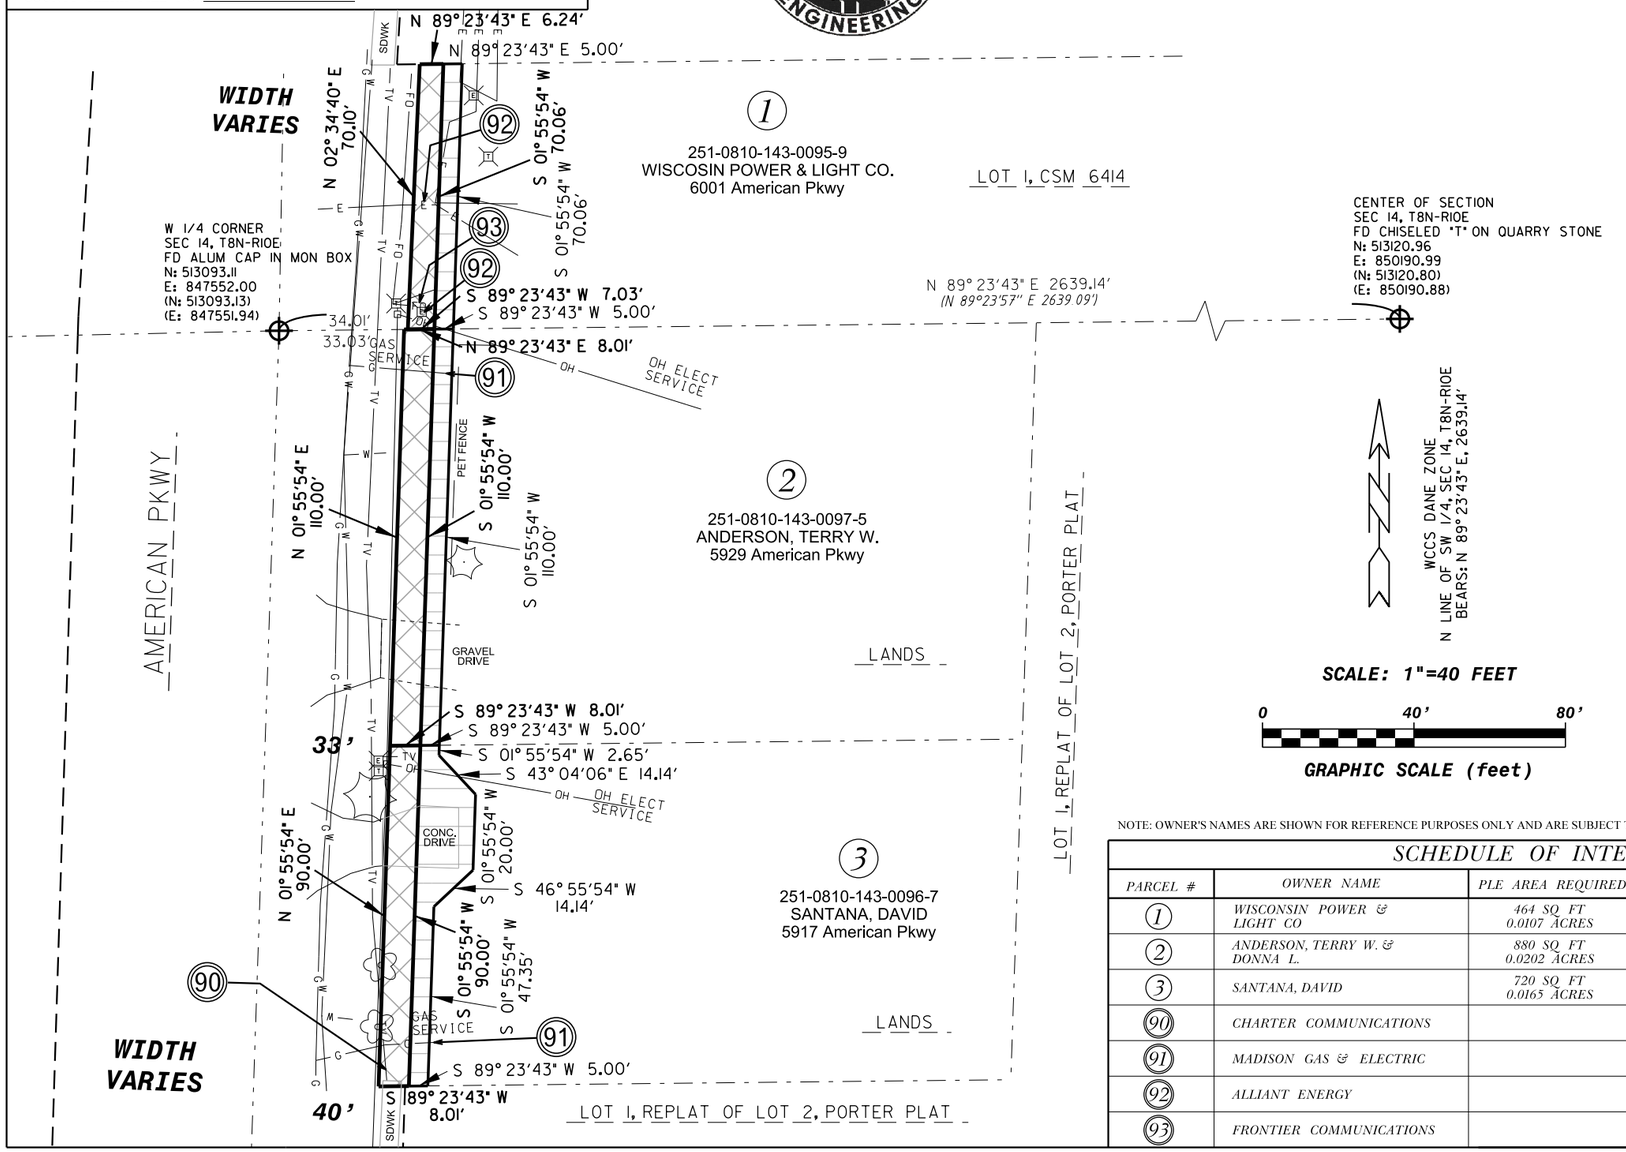

SCALE: 1"=40 FEET

0 40' 80'

GRAPHIC SCALE (feet)

RELOCATION ORDER APPROVED BY THE COMMON COUNCIL:

RES _____–_____ FILE ID _____

_____ _____
CITY CLERK DATE

RELOCATION ORDER APPROVED BY THE BOARD OF PUBLIC WORKS:

_____ _____
EXECUTIVE SECRETARY DATE

RELOCATION ORDER APPROVED BY THE PLAN COMMISSION:

_____ _____
EXECUTIVE SECRETARY DATE

LEGEND

- LOT LINE
- R/W LINE
- GAS (MG&E)
- UG ELEC (ALLIANT)
- FIBER OPTIC (FRONTIER)
- TV & FIBER OPTIC (CHARTER)
- OVERHEAD ELEC (ALLIANT)
- UG WATER (CITY)
- UTILITY POLE
- UTILITY PEDESTAL

NOTE: OWNER'S NAMES ARE SHOWN FOR REFERENCE PURPOSES ONLY AND ARE SUBJECT TO CHANGE PRIOR TO THE TRANSFER OF LAND INTEREST TO THE CITY OF MADISON

SCHEDULE OF INTERESTS REQUIRED

PARCEL #	OWNER NAME	PLE AREA REQUIRED	TLE AREA REQUIRED	RELEASE OF RIGHTS	DOC NO.
1	WISCONSIN POWER & LIGHT CO	464 SQ FT 0.0107 ACRES	350 SQ FT 0.0080 ACRES		2272660
2	ANDERSON, TERRY W. & DONNA L.	880 SQ FT 0.0202 ACRES	550 SQ FT 0.0126 ACRES		1169319
3	SANTANA, DAVID	720 SQ FT 0.0165 ACRES	750 SQ FT 0.0172 ACRES		5028217
90	CHARTER COMMUNICATIONS			UG COMMUNICATION & TV	NONE
91	MADISON GAS & ELECTRIC			UG GAS SERVICE	NONE
92	ALLIANT ENERGY			UG ELECTRIC FACILITIES	NONE
93	FRONTIER COMMUNICATIONS			UG COMMUNICATION FAC.	NONE

PLOT NAME: _____ PLOT SCALE: _____
REV. DATE: _____
ORIGINATOR: _____

M:\DESIGN\Projects\ 11985\Survey\Drawings\Relocation Order\11985SVY-R0.dgn

WISDOT/CADDS SHEET 10