6/30/14 - Revised Landscape Plan

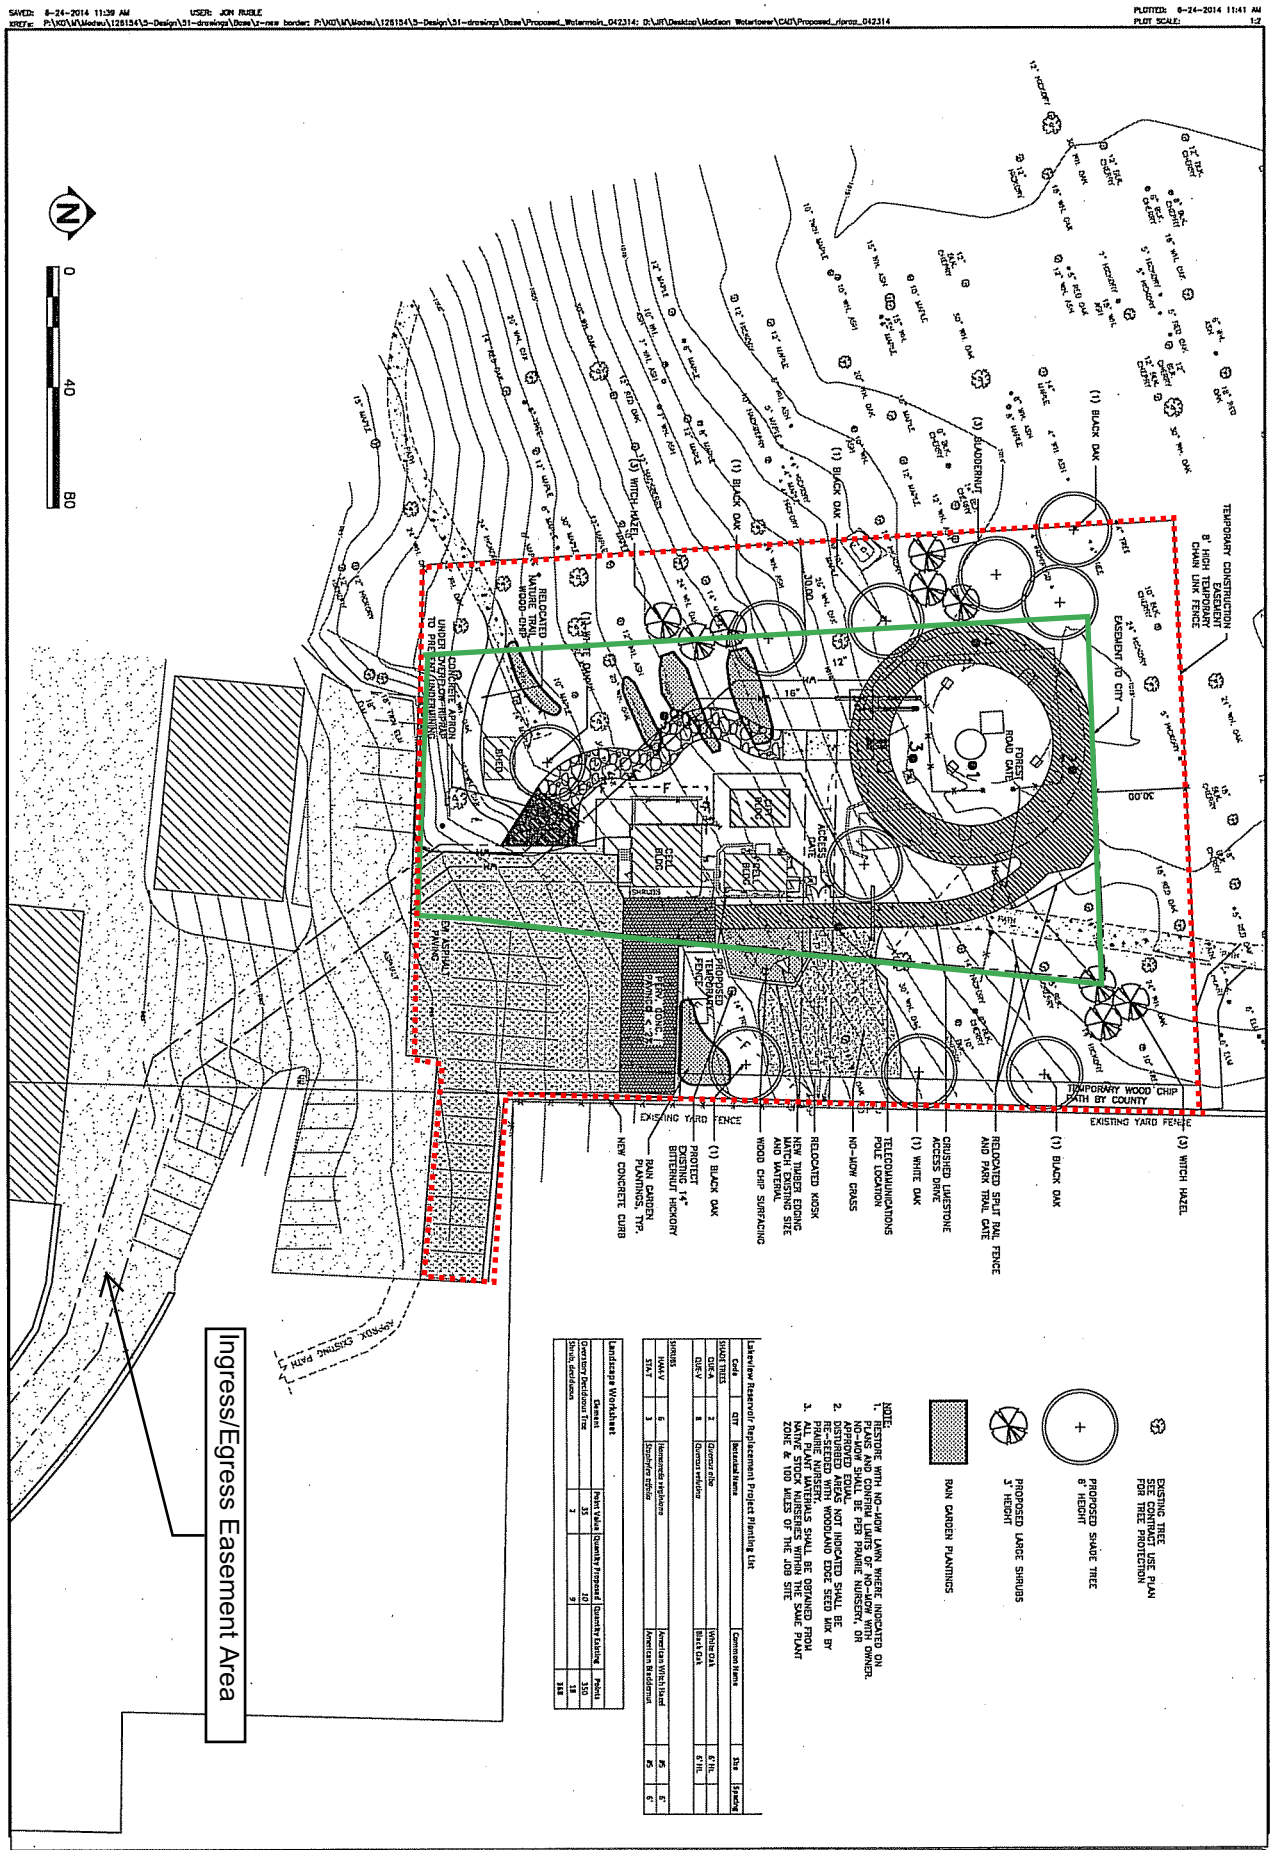

10