SANITARY SEWER EASEMENT

LOT 4, BLOCK 3, HOBOKEN BEACH, AS RECORDED IN VOLUME 3 OF PLATS, ON PAGE 19, AS DOCUMENT NUMBER 258548, DANE COUNTY REGISTRY, LOCATED IN THE SOUTHEAST QUARTER OF SECTION 19, TOWNSHIP 07 NORTH, RANGE 10 EAST, CITY OF MADISON, DANE COUNTY, WISCONSIN

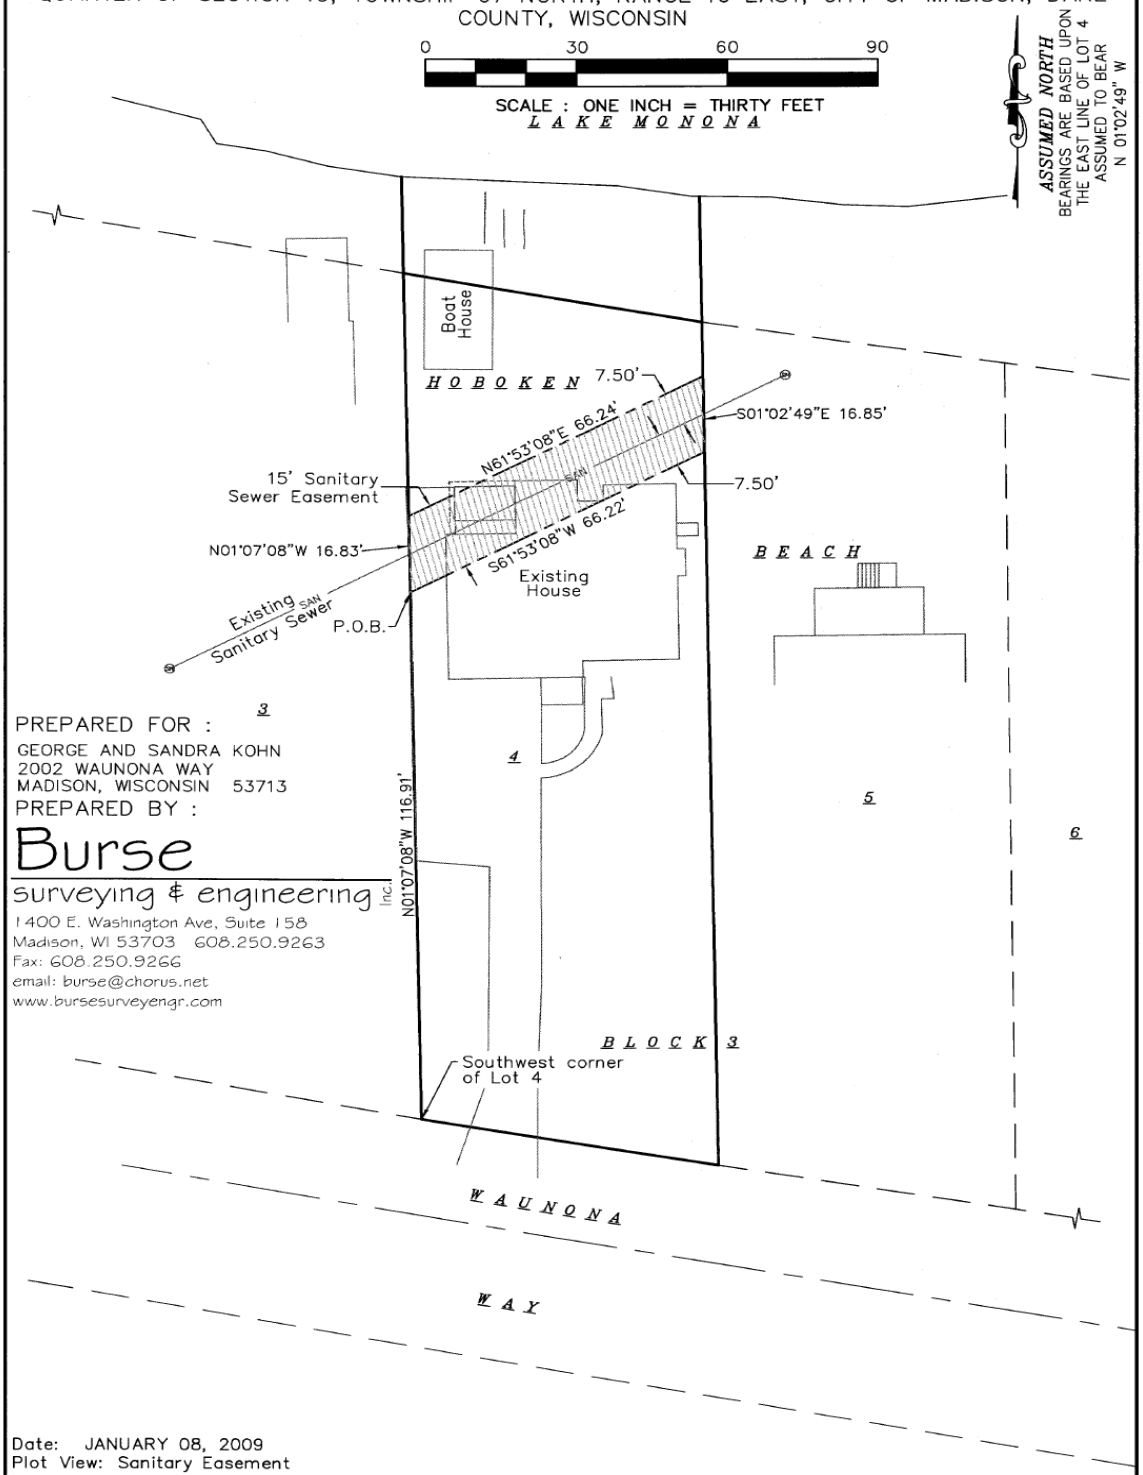

PREPARED FOR :

GEORGE AND SANDRA KOHN
2002 WAUNONA WAY
MADISON, WISCONSIN 53713

PREPARED BY :

Burse
surveying & engineering Inc.
1400 E. Washington Ave, Suite 158
Madison, WI 53703 608.250.9263
Fax: 608.250.9266
email: burse@chorus.net
www.bursesurveyengr.com

Date: JANUARY 08, 2009
Plot View: Sanitary Easement
\PROJECTS\BSE1172\BSE1172.DWG

SHEET 1 OF 1