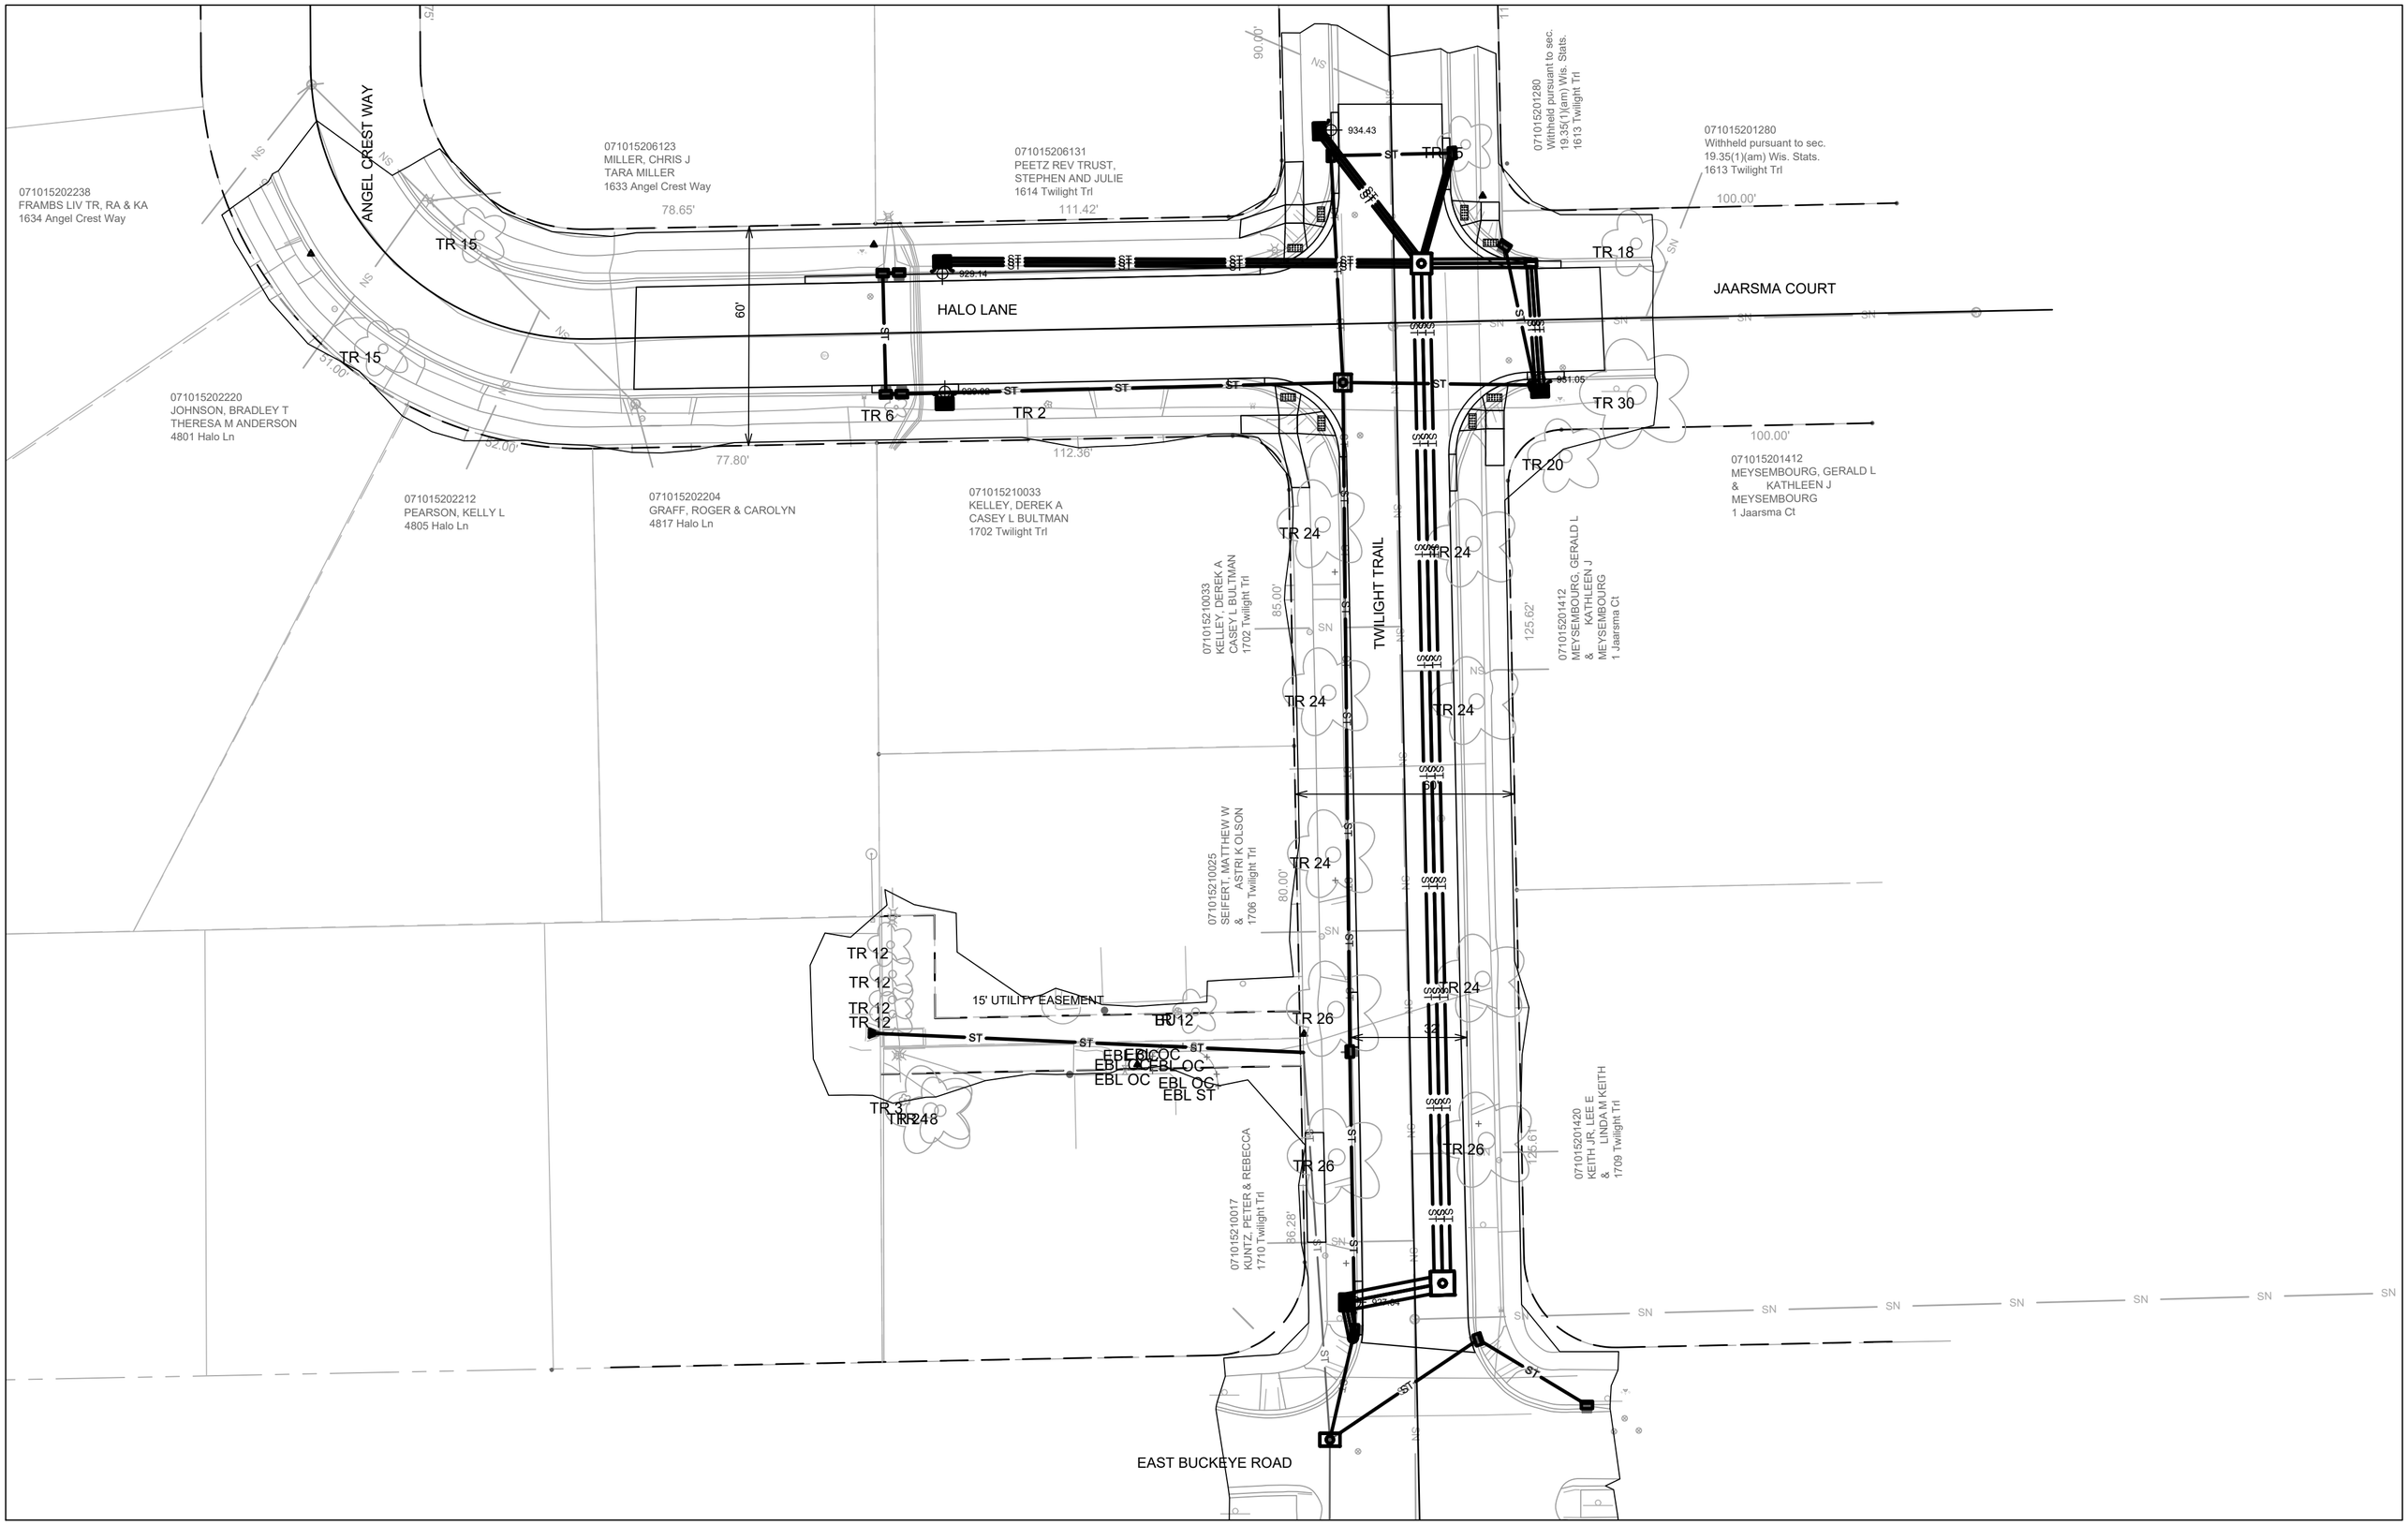HALO LANE AND TWILIGHT TRAIL RESURFACING - 2022
BPW 01/04/23