ENGINEERING | ARCHITECTURE | SURVEYING
FUNDING | PLANNING | ENVIRONMENTAL
1702 Pankratz St Madison, WI 53704
(608) 242-7779 www.msa-ps.com
© MSA Professional Services, Inc.

CLIENT:
ISTHMUS MONTESSORI ACADEMY, INC.
1802 PANKRATZ ST
MADISON, WI 53704
OWNER:
DANE COUNTY

N
W E
S

0 50 100 Feet
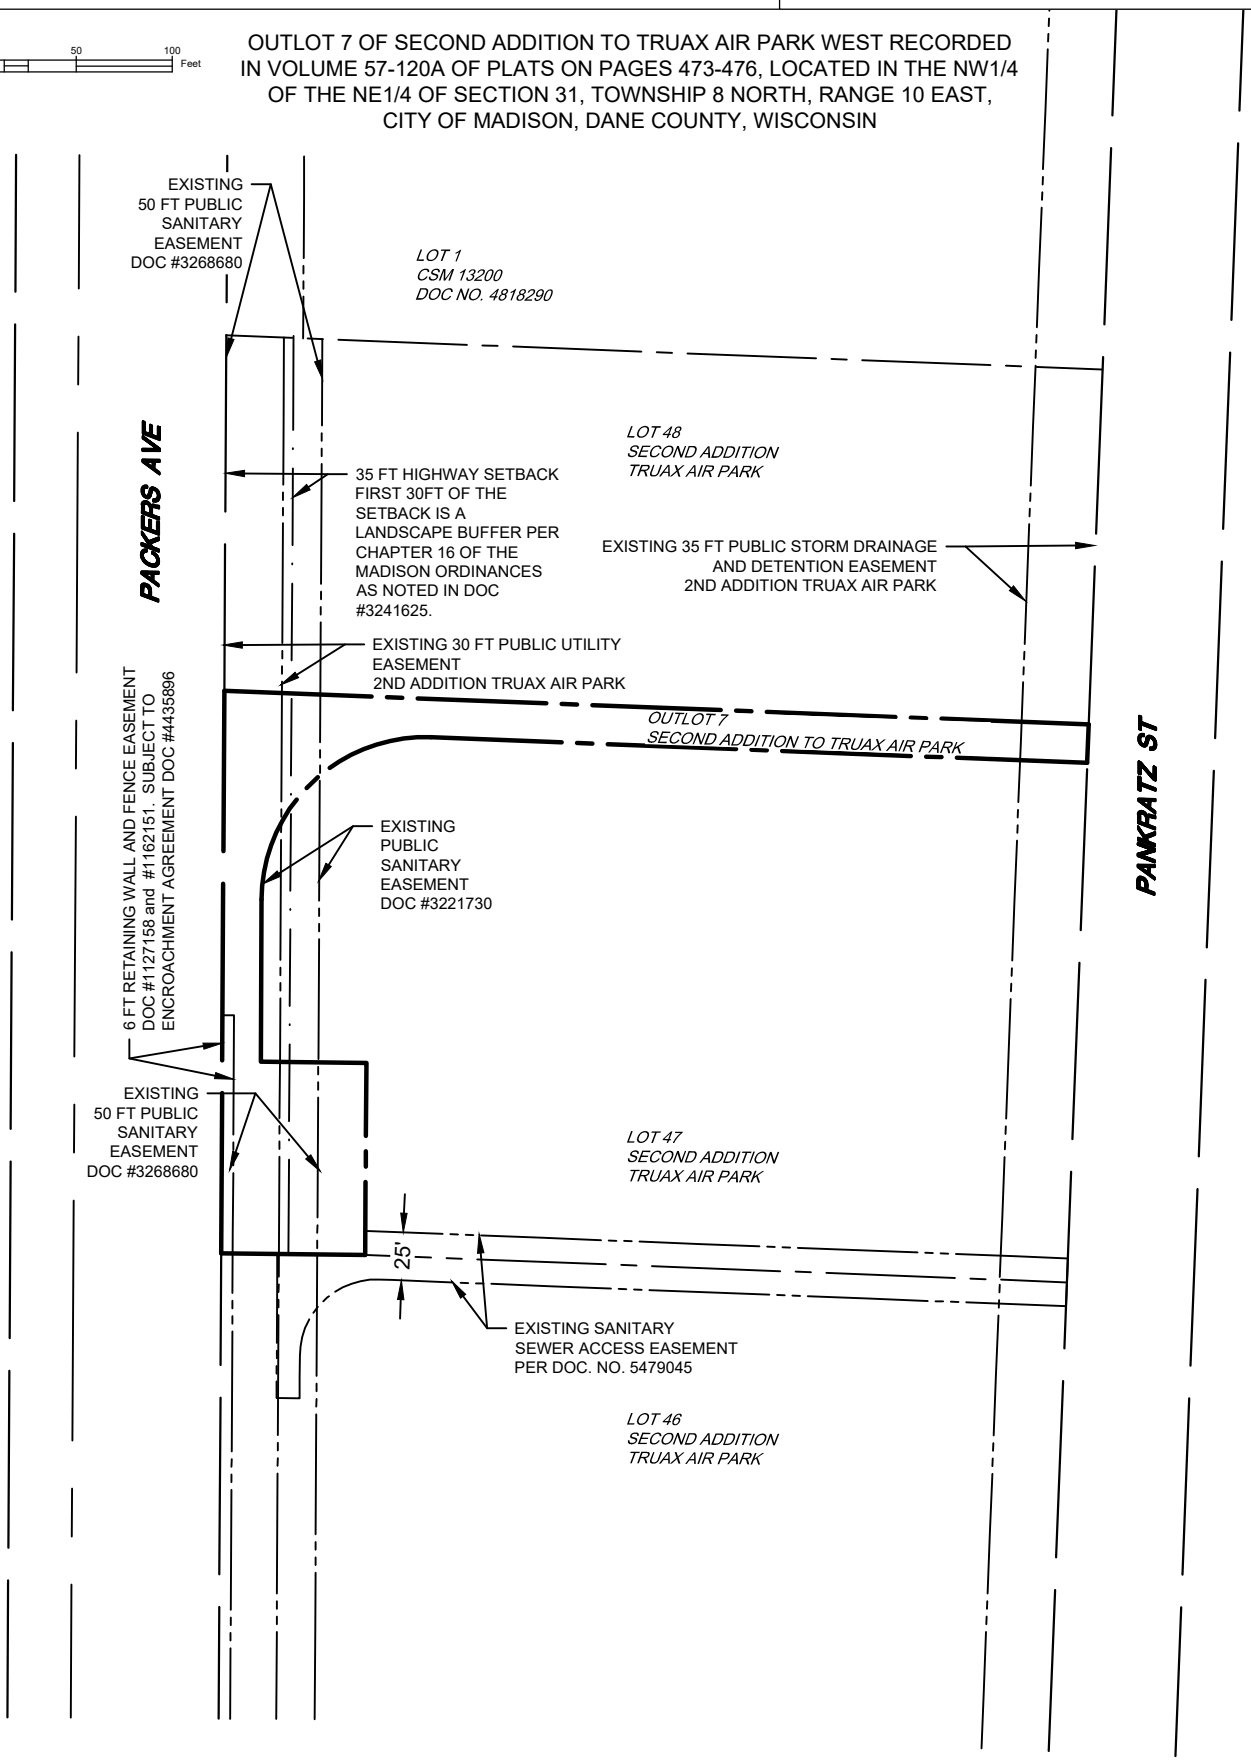
OUTLOT 7 OF SECOND ADDITION TO TRUAX AIR PARK WEST RECORDED IN VOLUME 57-120A OF PLATS ON PAGES 473-476, LOCATED IN THE NW1/4 OF THE NE1/4 OF SECTION 31, TOWNSHIP 8 NORTH, RANGE 10 EAST, CITY OF MADISON, DANE COUNTY, WISCONSIN