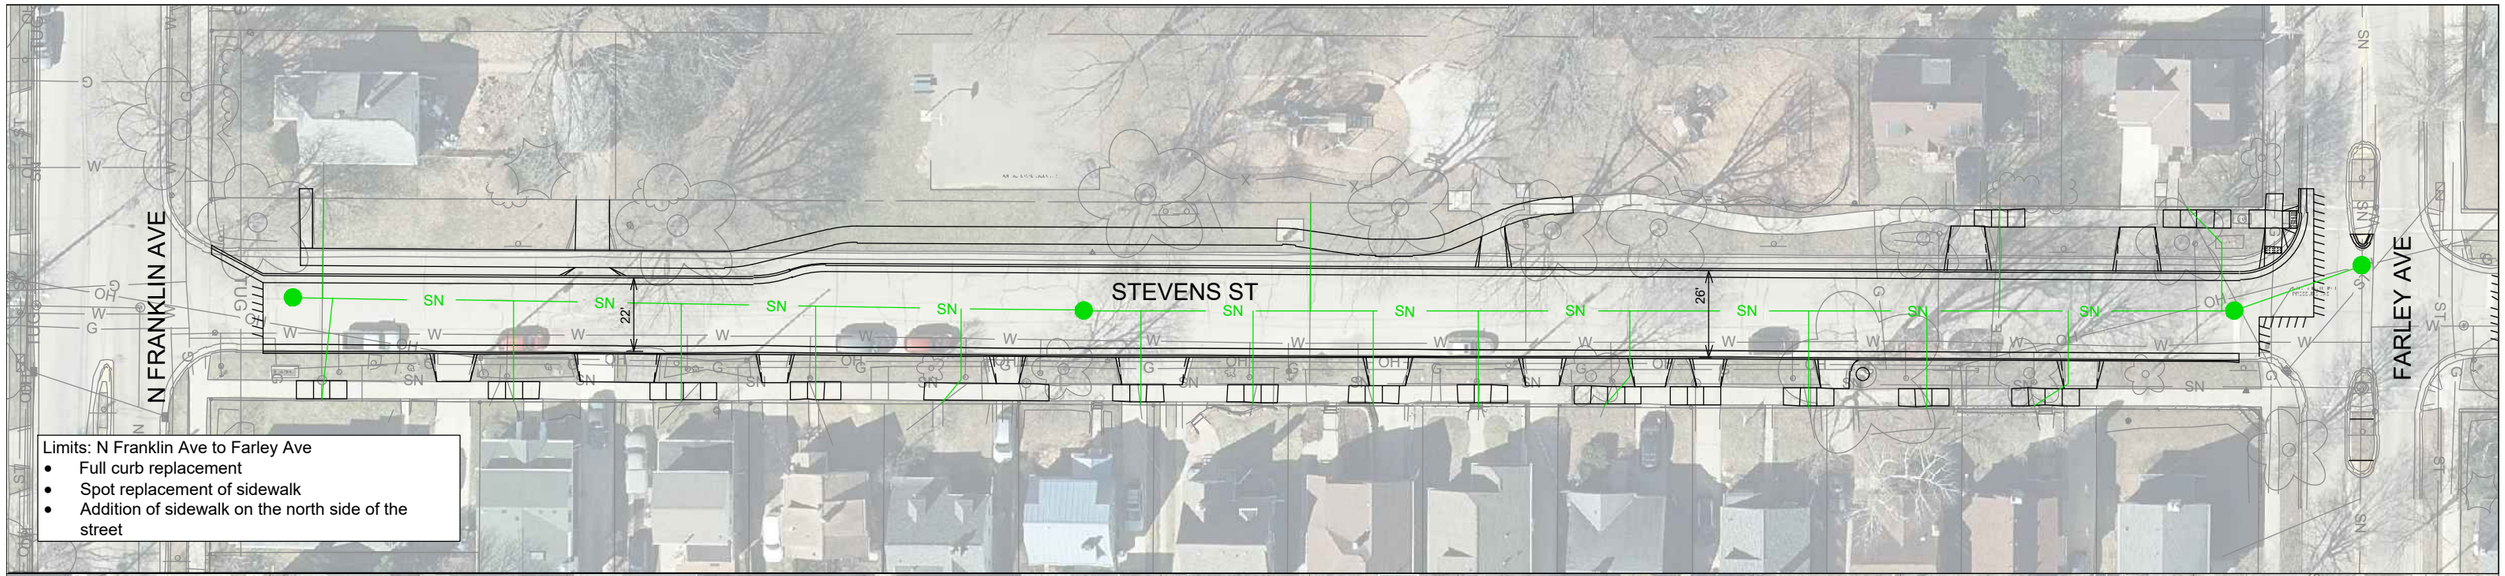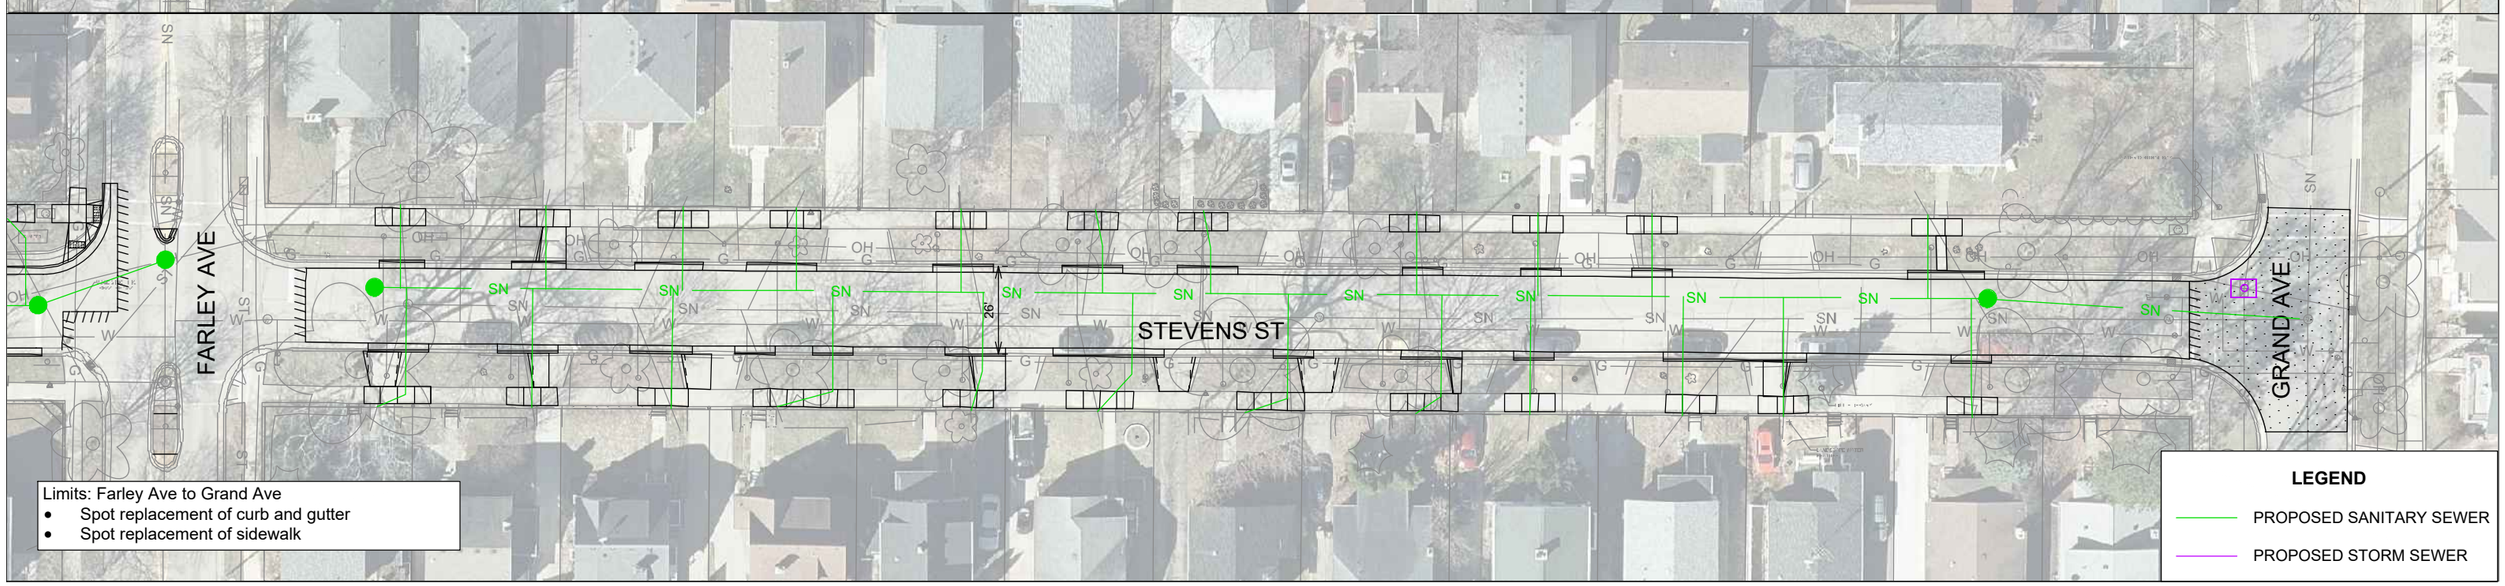# EXHIBIT OF IMPROVEMENTS: STEVENS ST
# BOARD OF PUBLIC WORKS: 04/03/2024