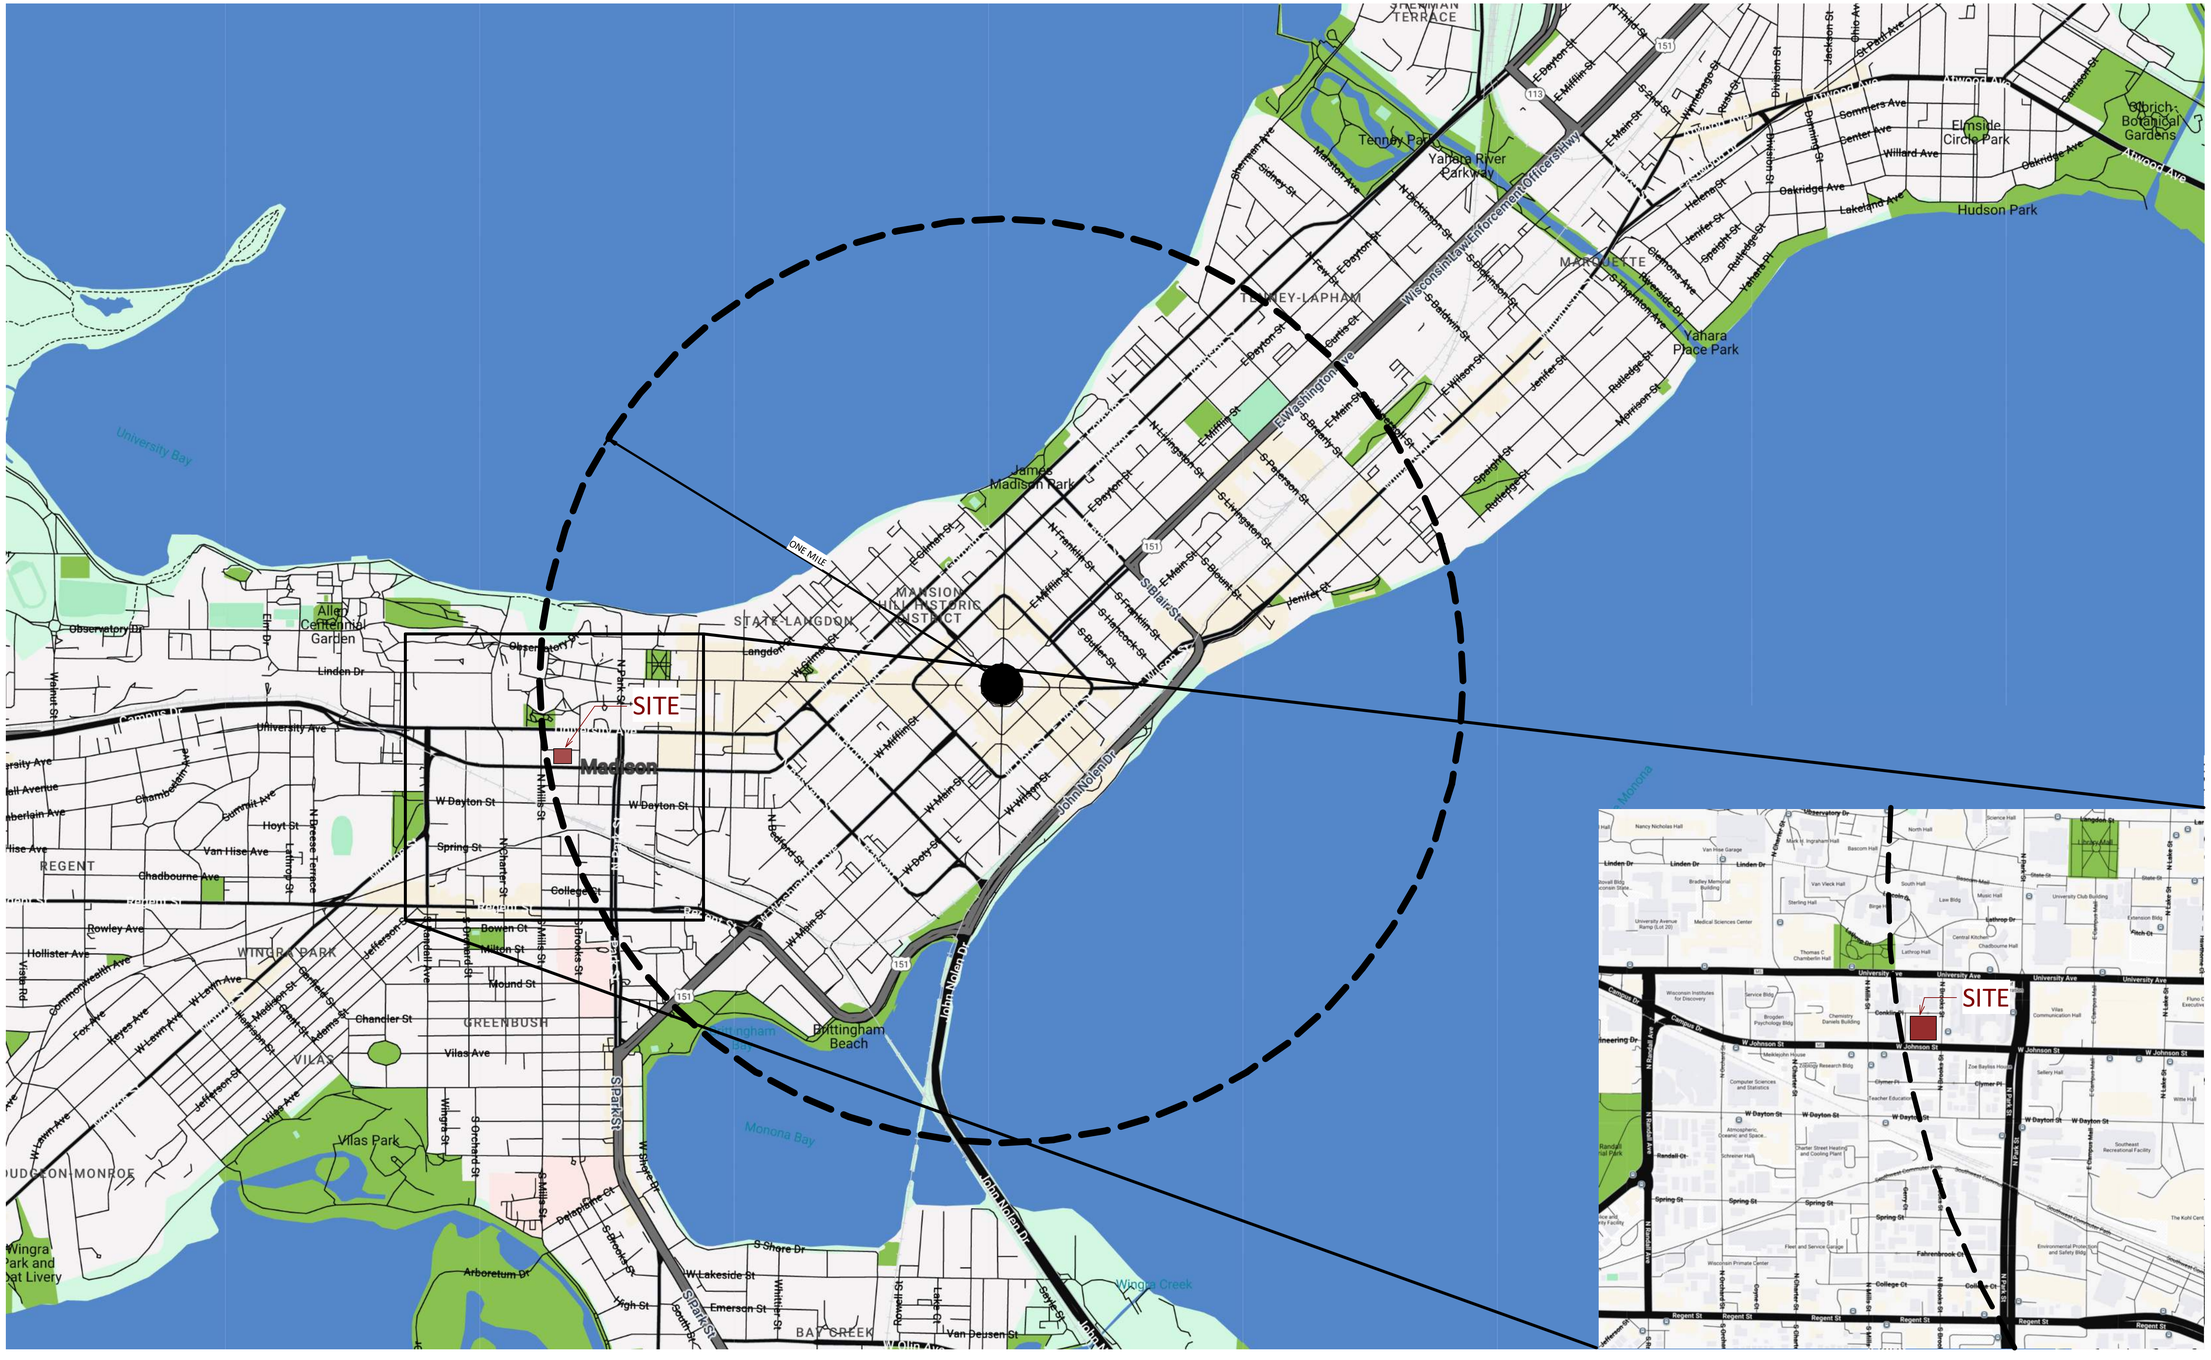

1 1 MILE SKETCH
1/2" = 1'-0"

ENLARGED CONTEXT MAP

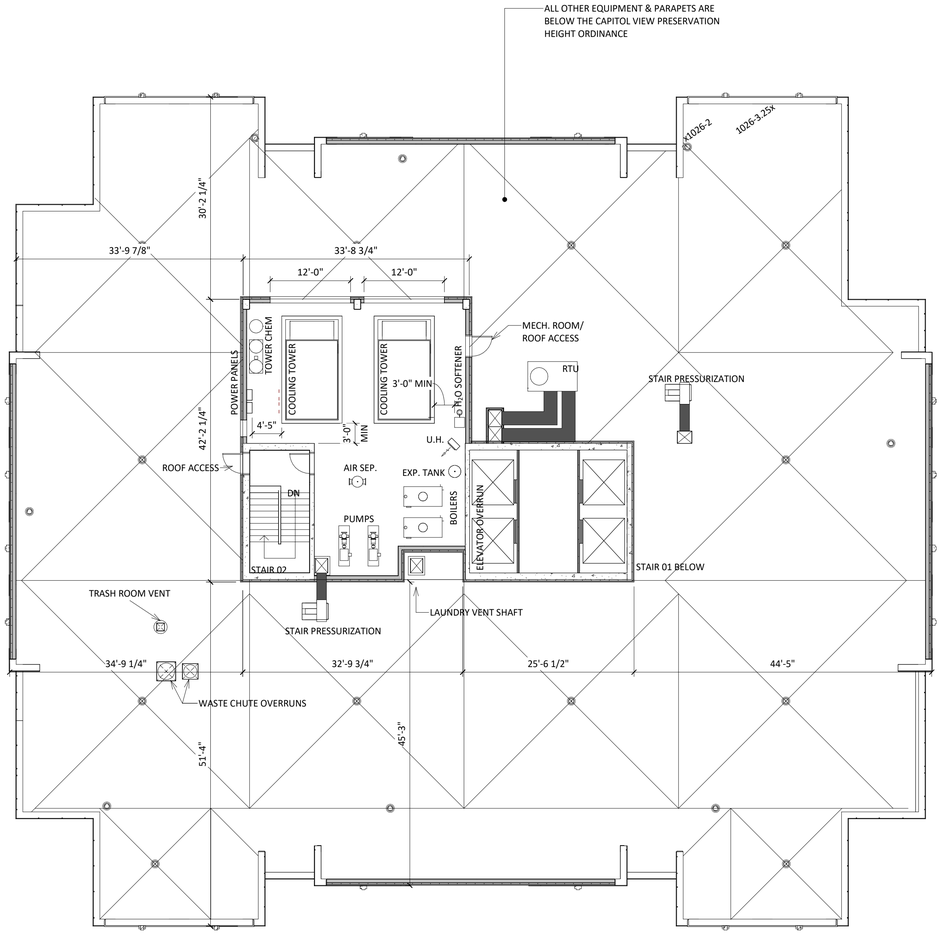

1 MECHANICAL PENTHOUSE
3/32" = 1'-0"

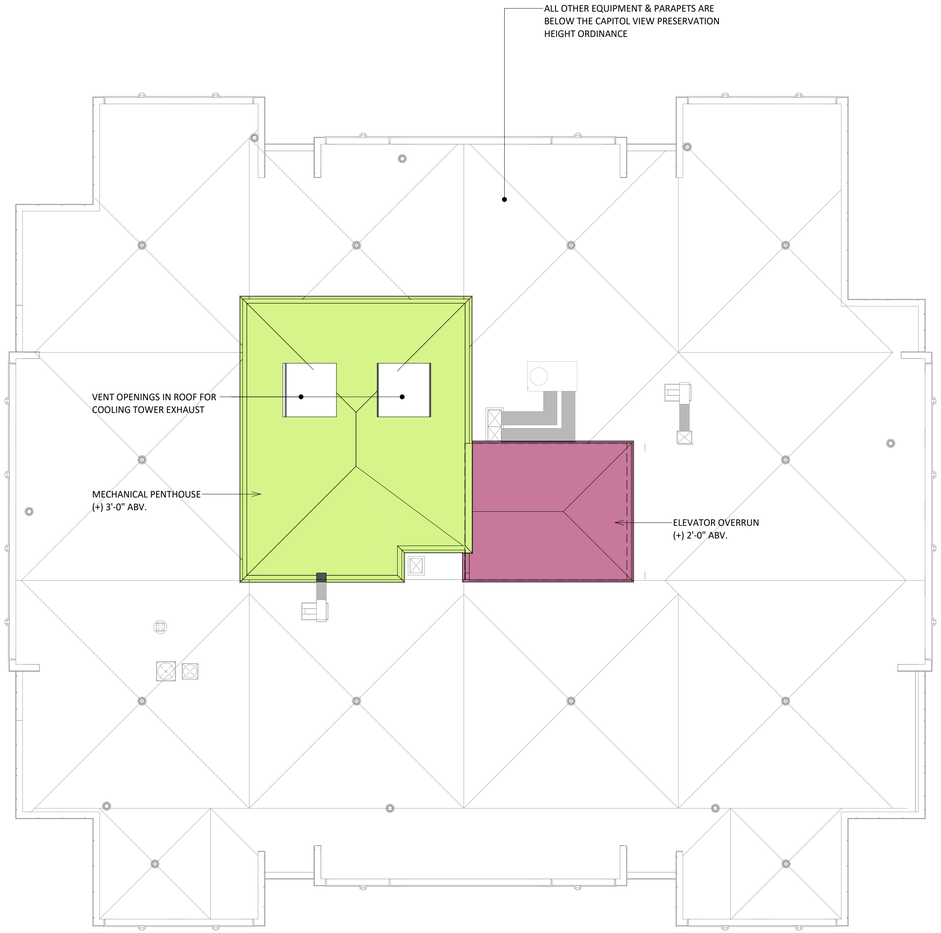

2 ROOF PLAN
3/32" = 1'-0"

1 SOUTH PENTHOUSE
1/16" = 1'-0"

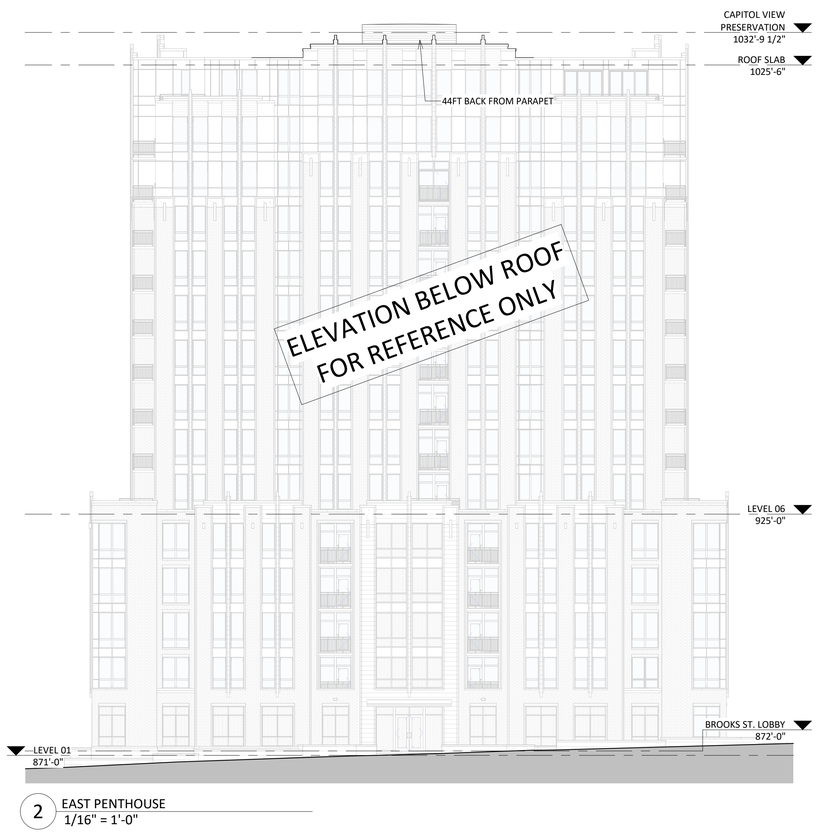

2 EAST PENTHOUSE
1/16" = 1'-0"

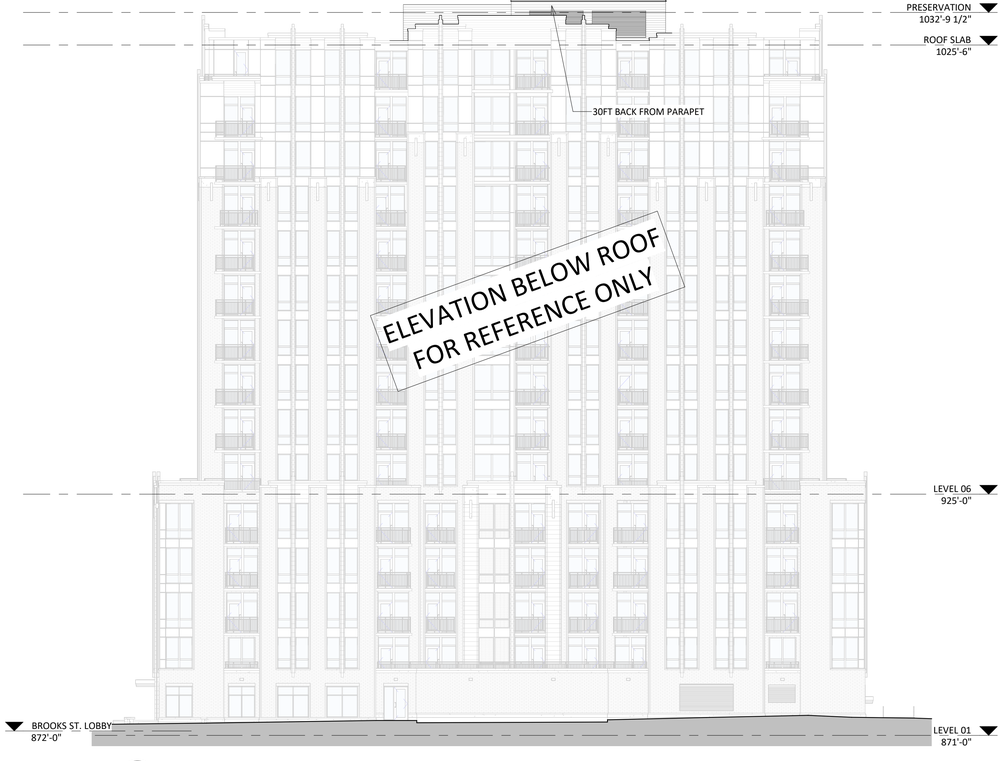

3 NORTH PENTHOUSE
1/16" = 1'-0"

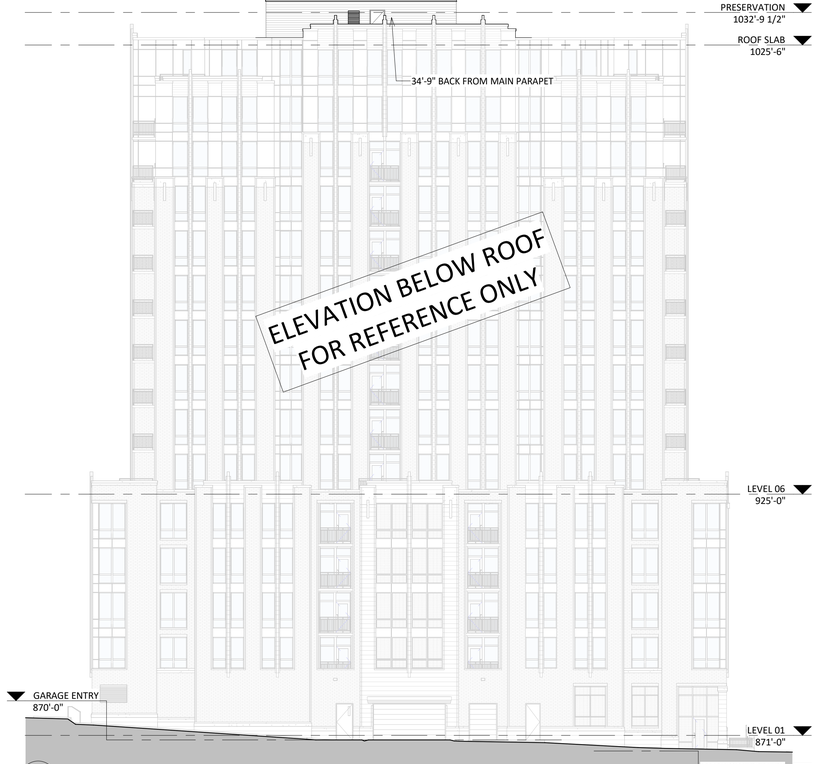

4 WEST PENTHOUSE
1/16" = 1'-0"

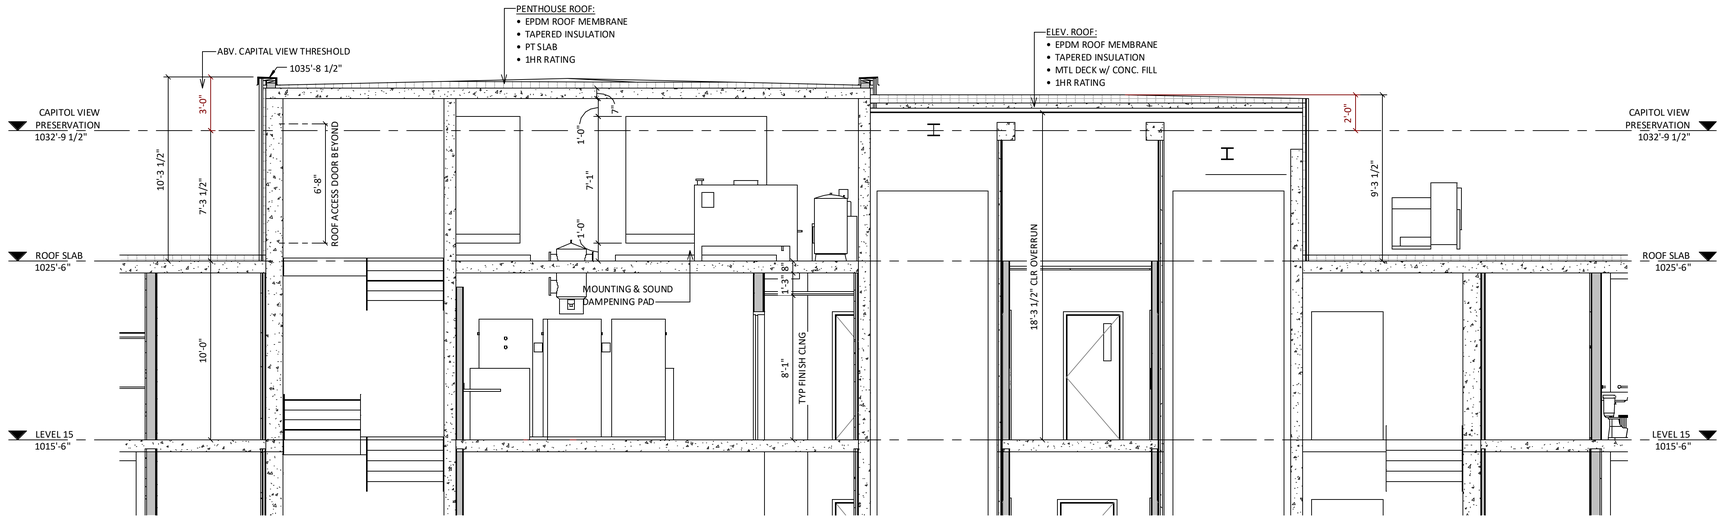

1 PENTHOUSE E/W
1/4" = 1'-0"

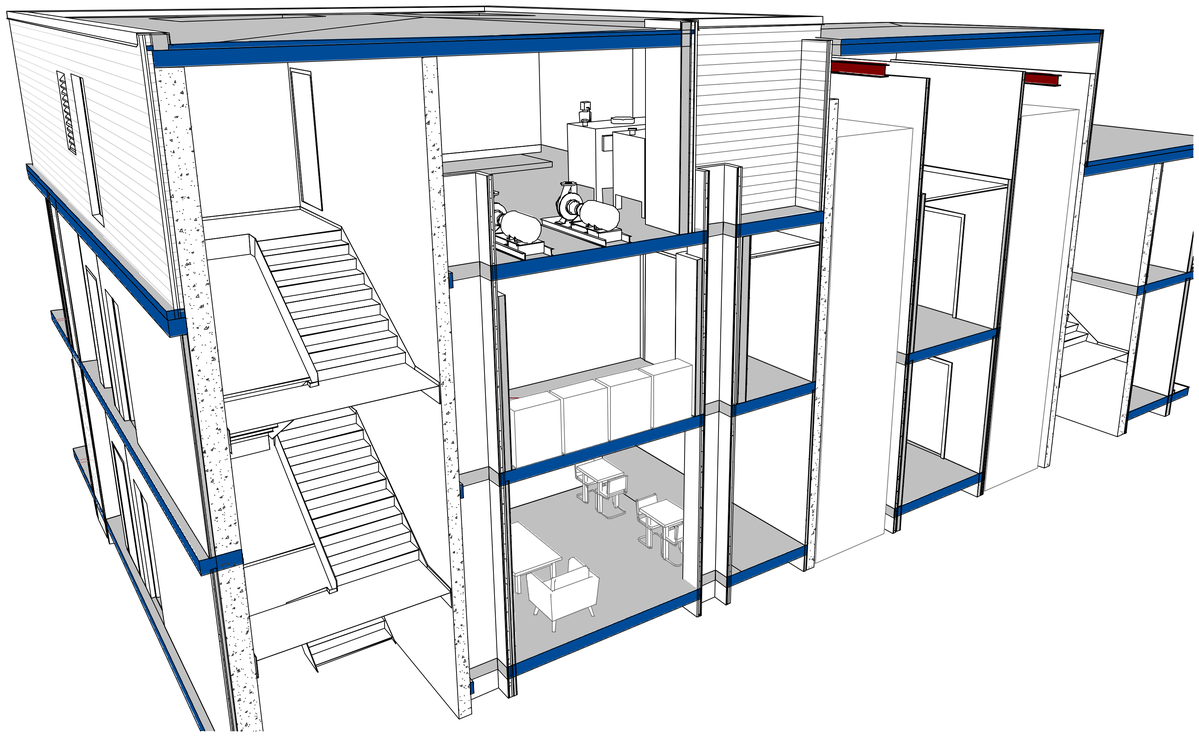

3 MECHANICAL PENTHOUSE - END VIEW

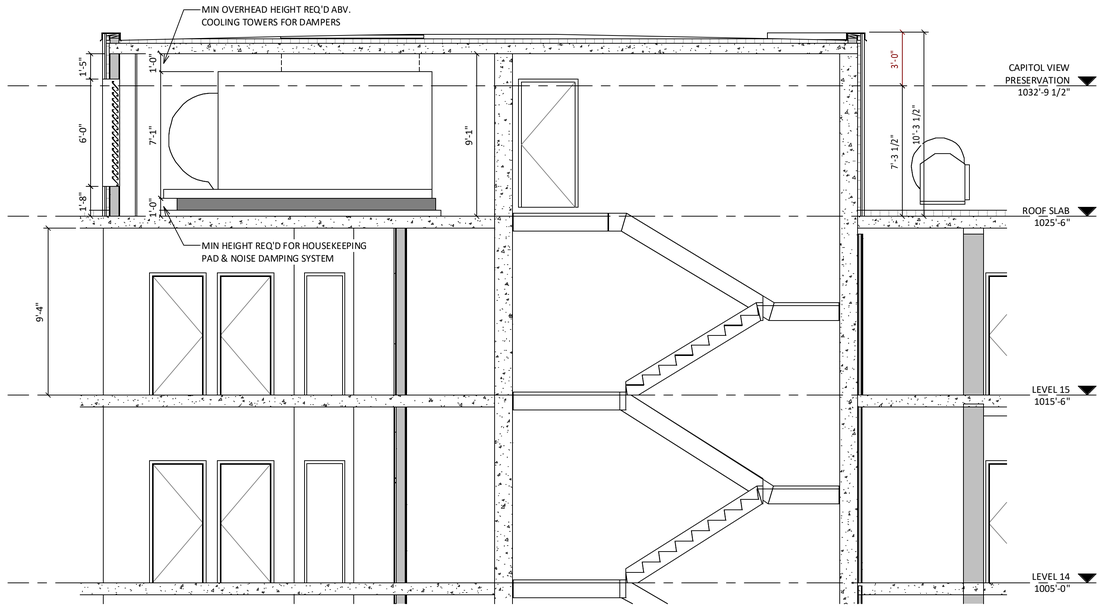

2 PENTHOUSE ROOF ACCESS
1/4" = 1'-0"

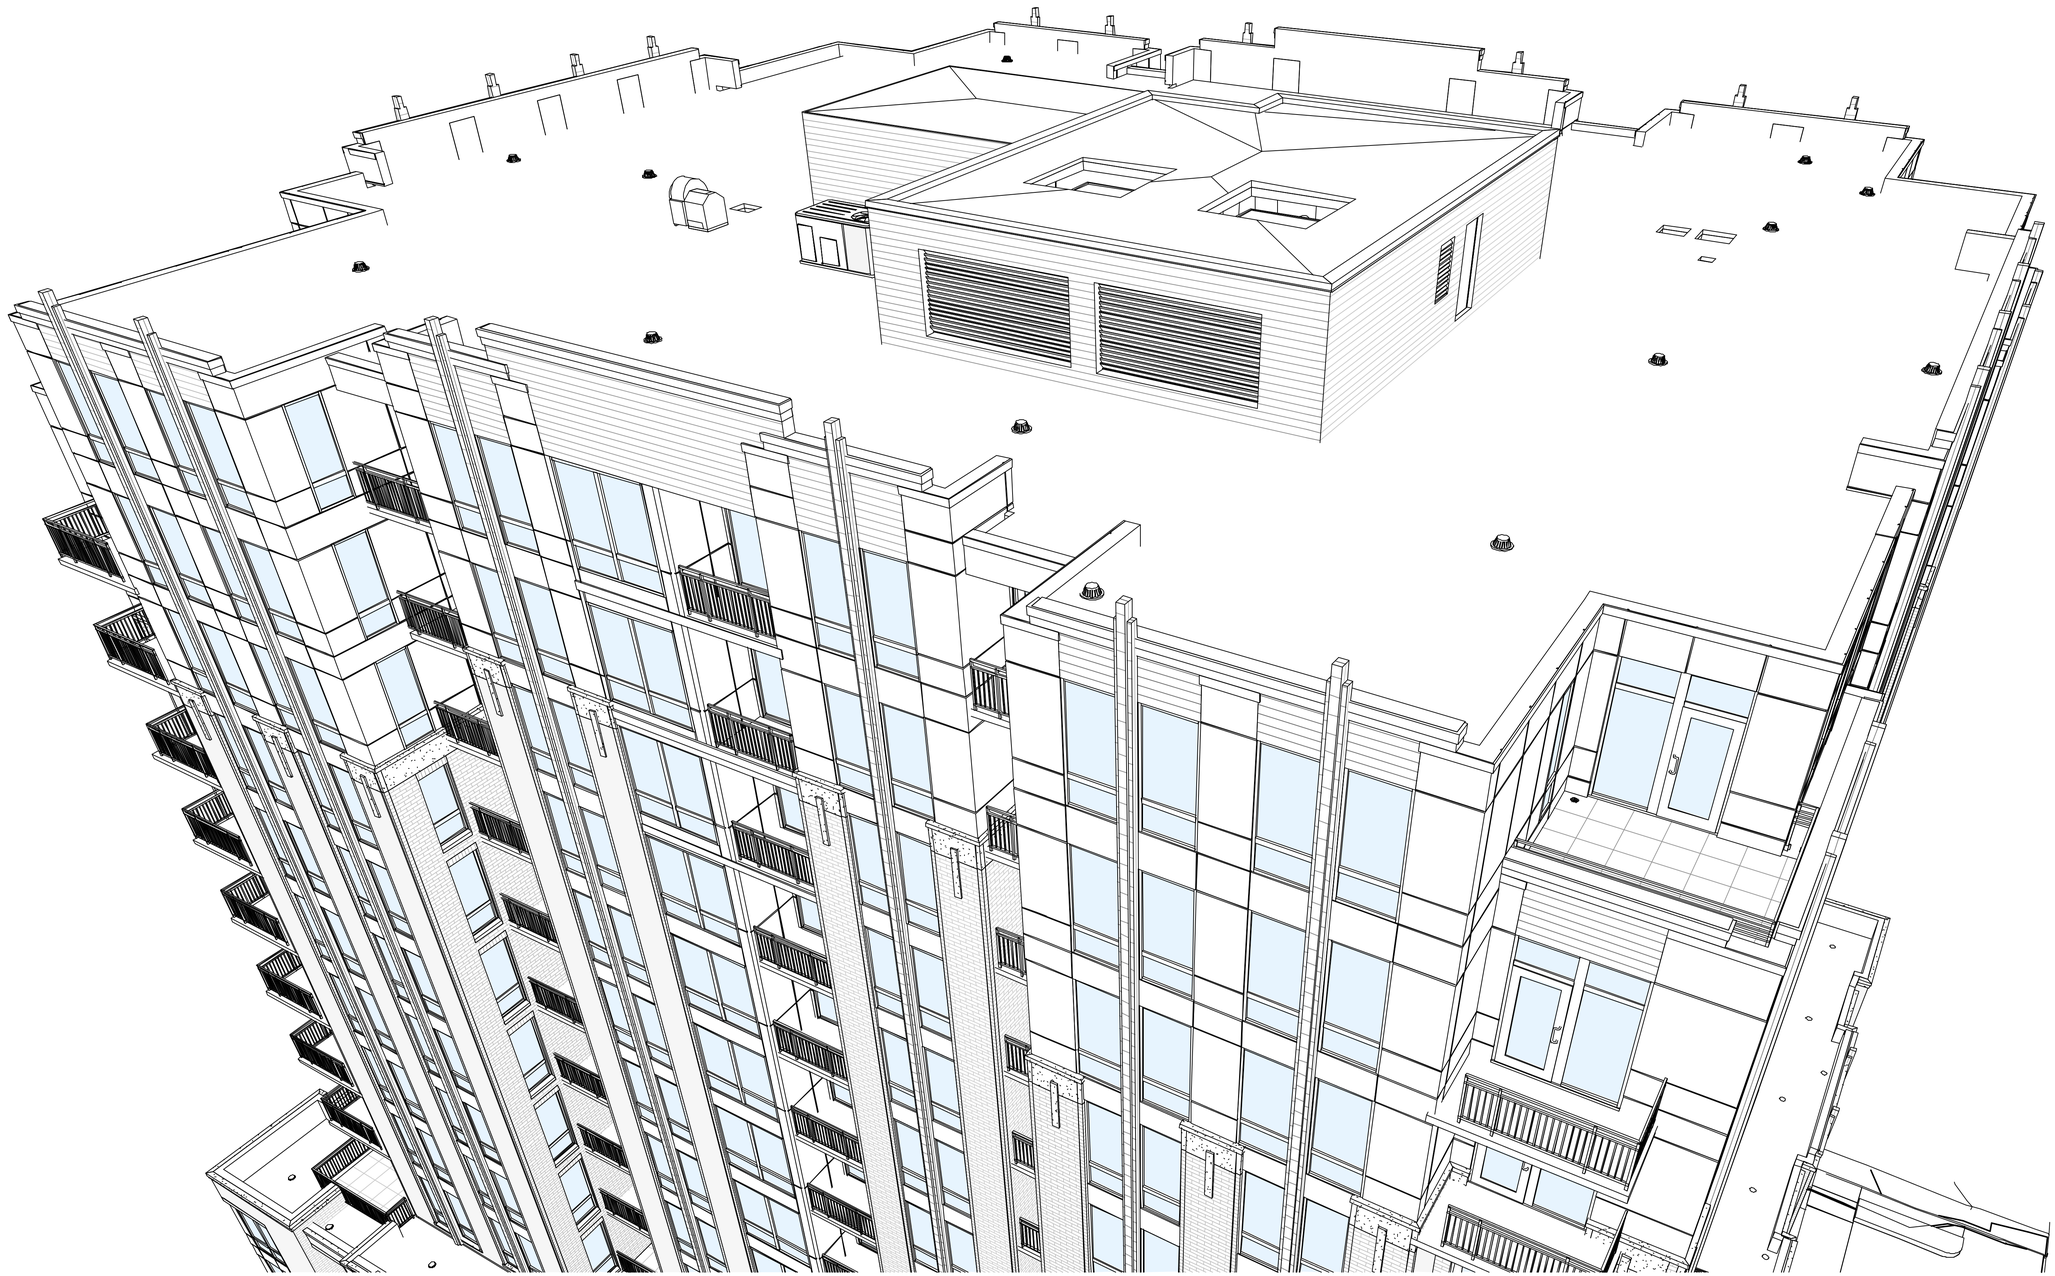

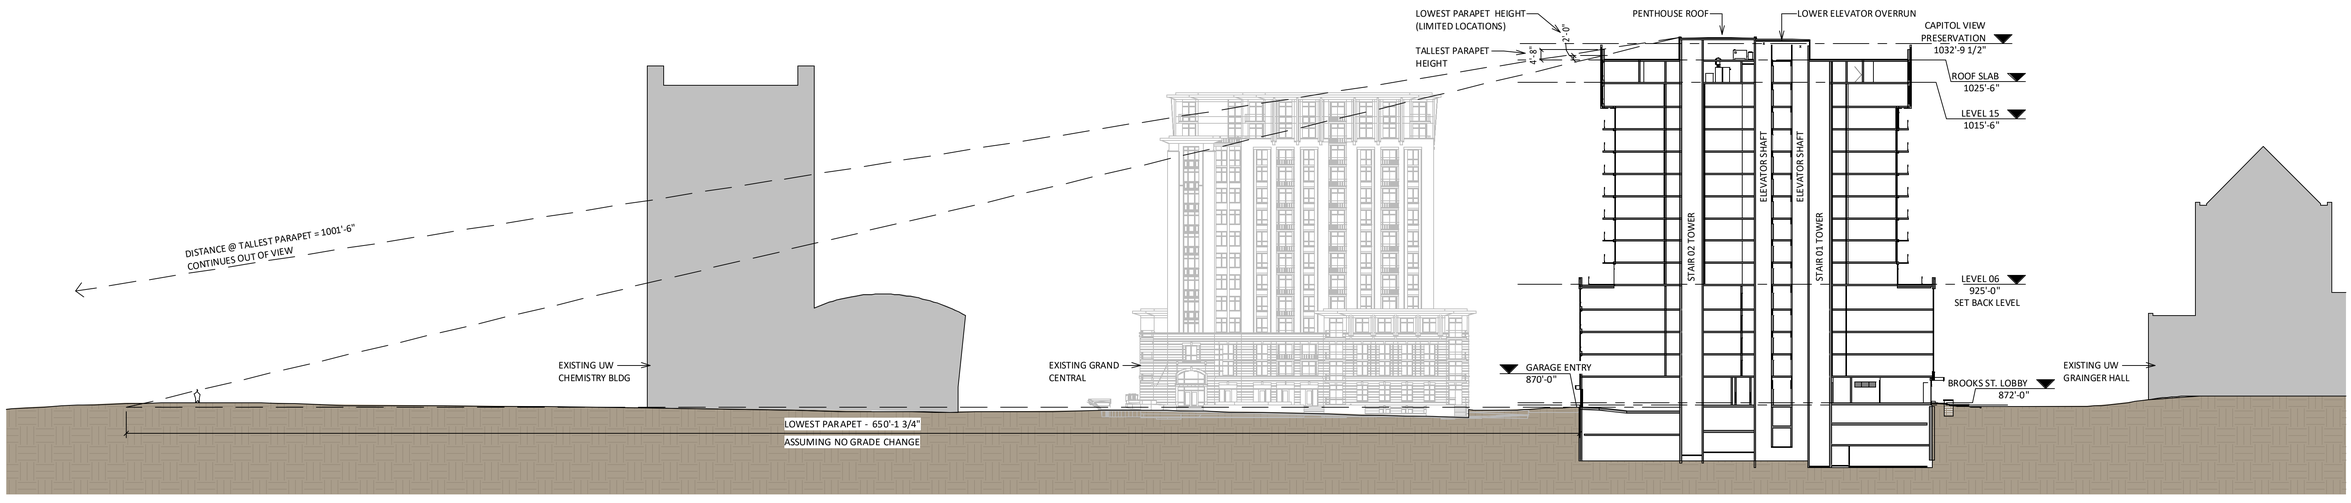

1 VISIBILE PENTHOUSE - GROUND LEVEL
1/32" = 1'-0"

GROUND LEVEL VIEW AT INTERESECTION OF W JOHNSON ST AND N ORCHARD ST

100 FT VIEW ABOVE UW'S DEPARTMENT OF COMPUTER SCIENCES BUILDING

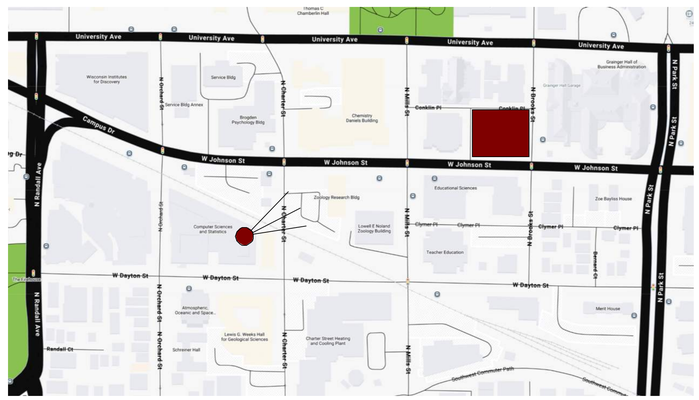

100 FT VIEW ABOVE UW'S DEPARTMENT OF COMPUTER SCIENCES BUILDING