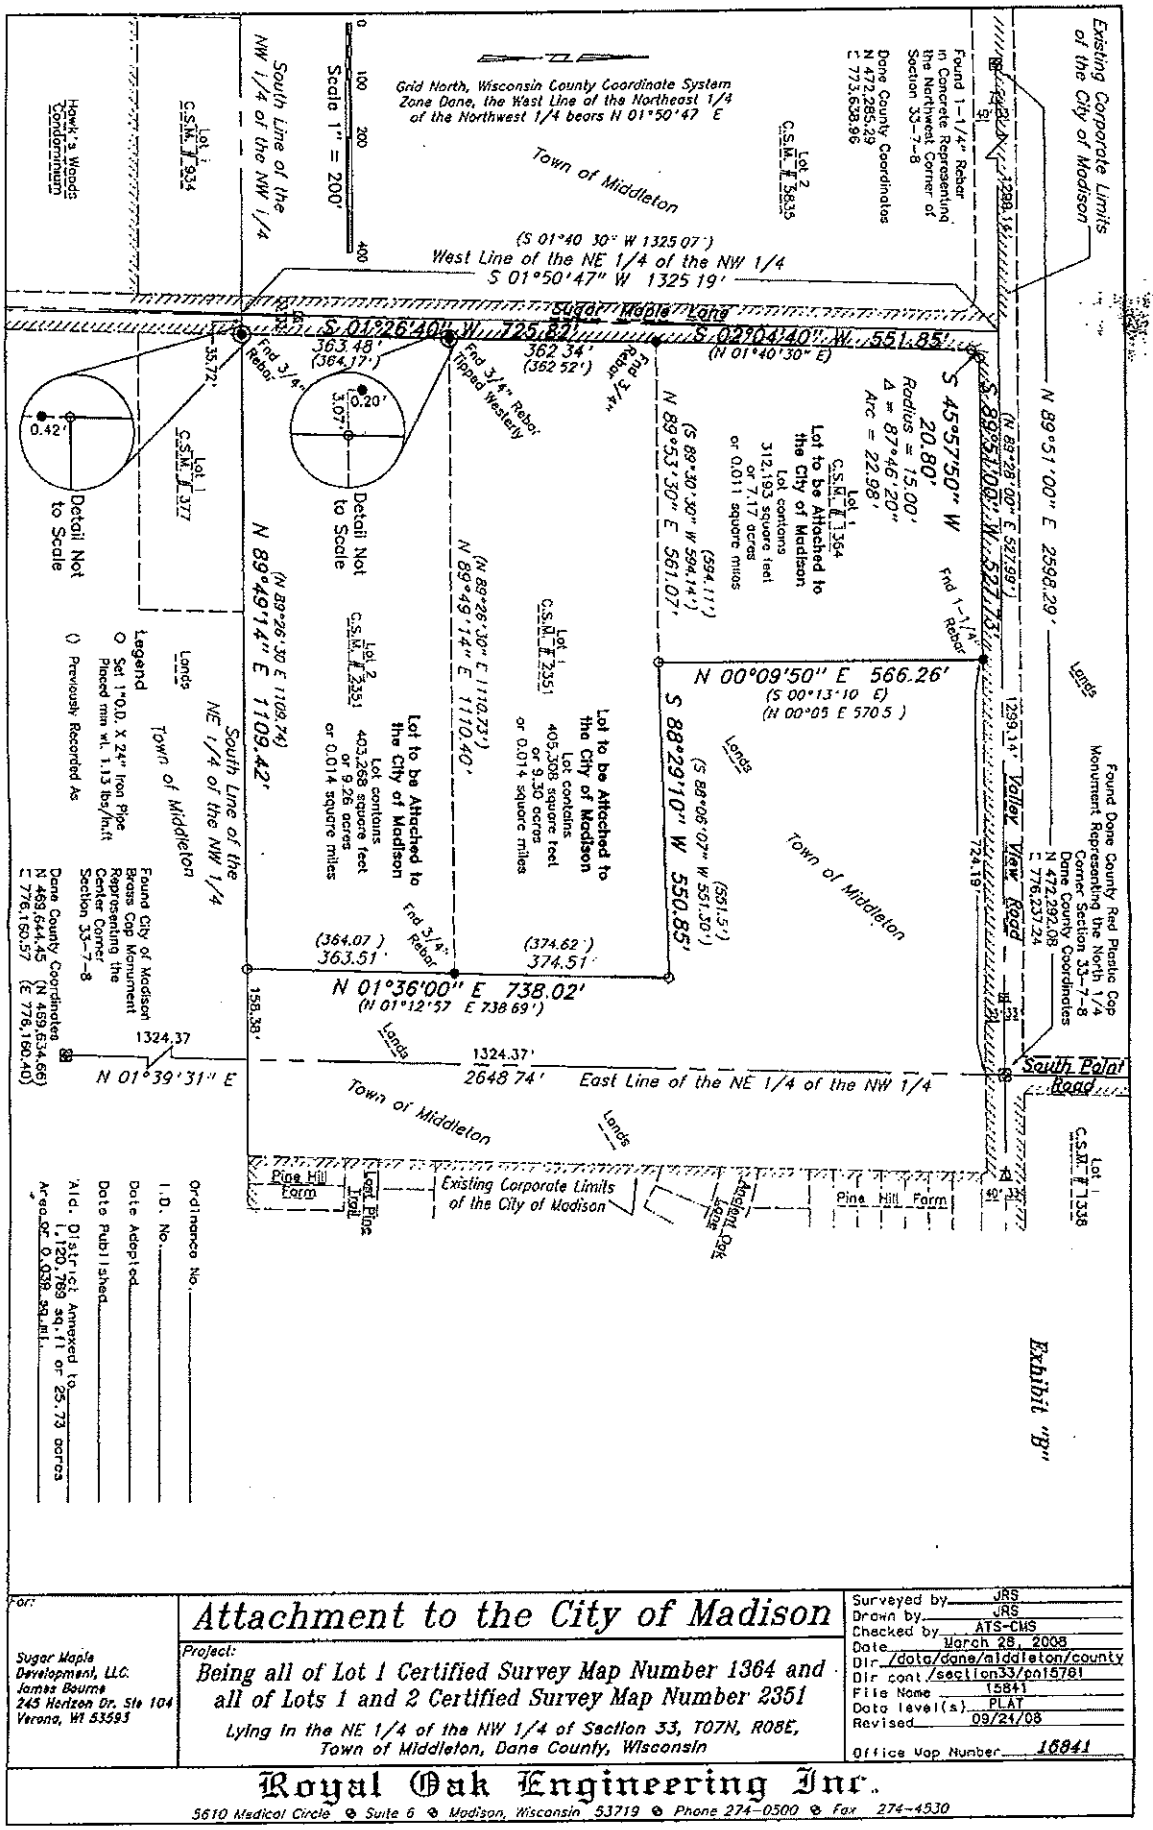

Exhibit "B"

For:
Sugar Maple Development, LLC.
James Bourne
245 Horizon Dr. Ste 104
Verona, WI 53593

Attachment to the City of Madison

Project:
Being all of Lot 1 Certified Survey Map Number 1364 and all of Lots 1 and 2 Certified Survey Map Number 2351

Lying in the NE 1/4 of the NW 1/4 of Section 33, T07N, R08E, Town of Middleton, Dane County, Wisconsin

Surveyed by JRS
Drawn by JRS
Checked by ATS-CMS
Date March 28, 2008
Dir /data/dane/middleton/county
Dir cont /section33/pn15761
File Name 15841
Data level(s) PLAT
Revised 09/24/08
Office Map Number 16841

Royal Oak Engineering Inc.
5610 Medical Circle • Suite 6 • Madison, Wisconsin 53719 • Phone 274-0500 • Fax 274-4530