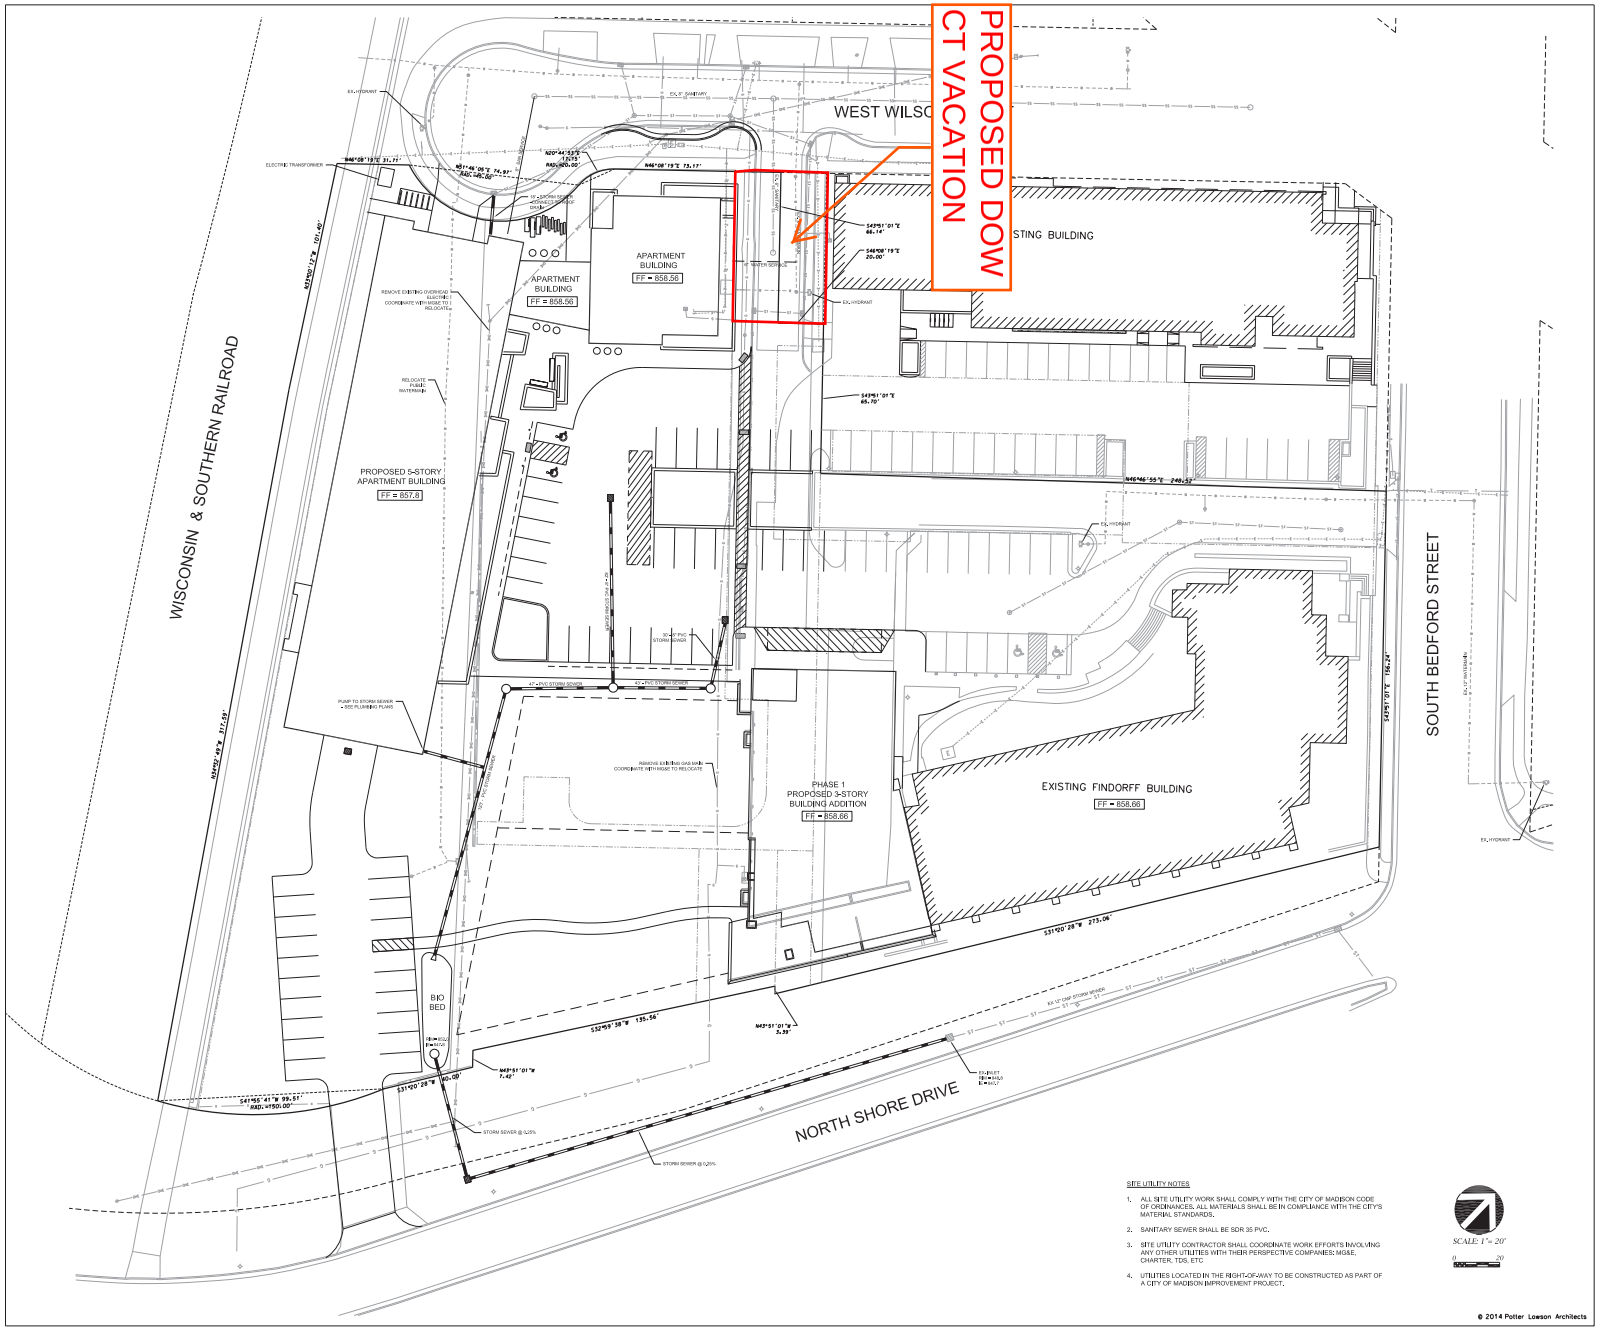

Potter Lawson
Success by Design

Findorff Yards
PD (GDP-SIP)

300 South Bedford Street
Madison, Wisconsin
Project Number 2012.39.00

Date	Issuance/Revisions	Symbol
01/22/14	Land Use Application	

SITE UTILITY PLAN

C105