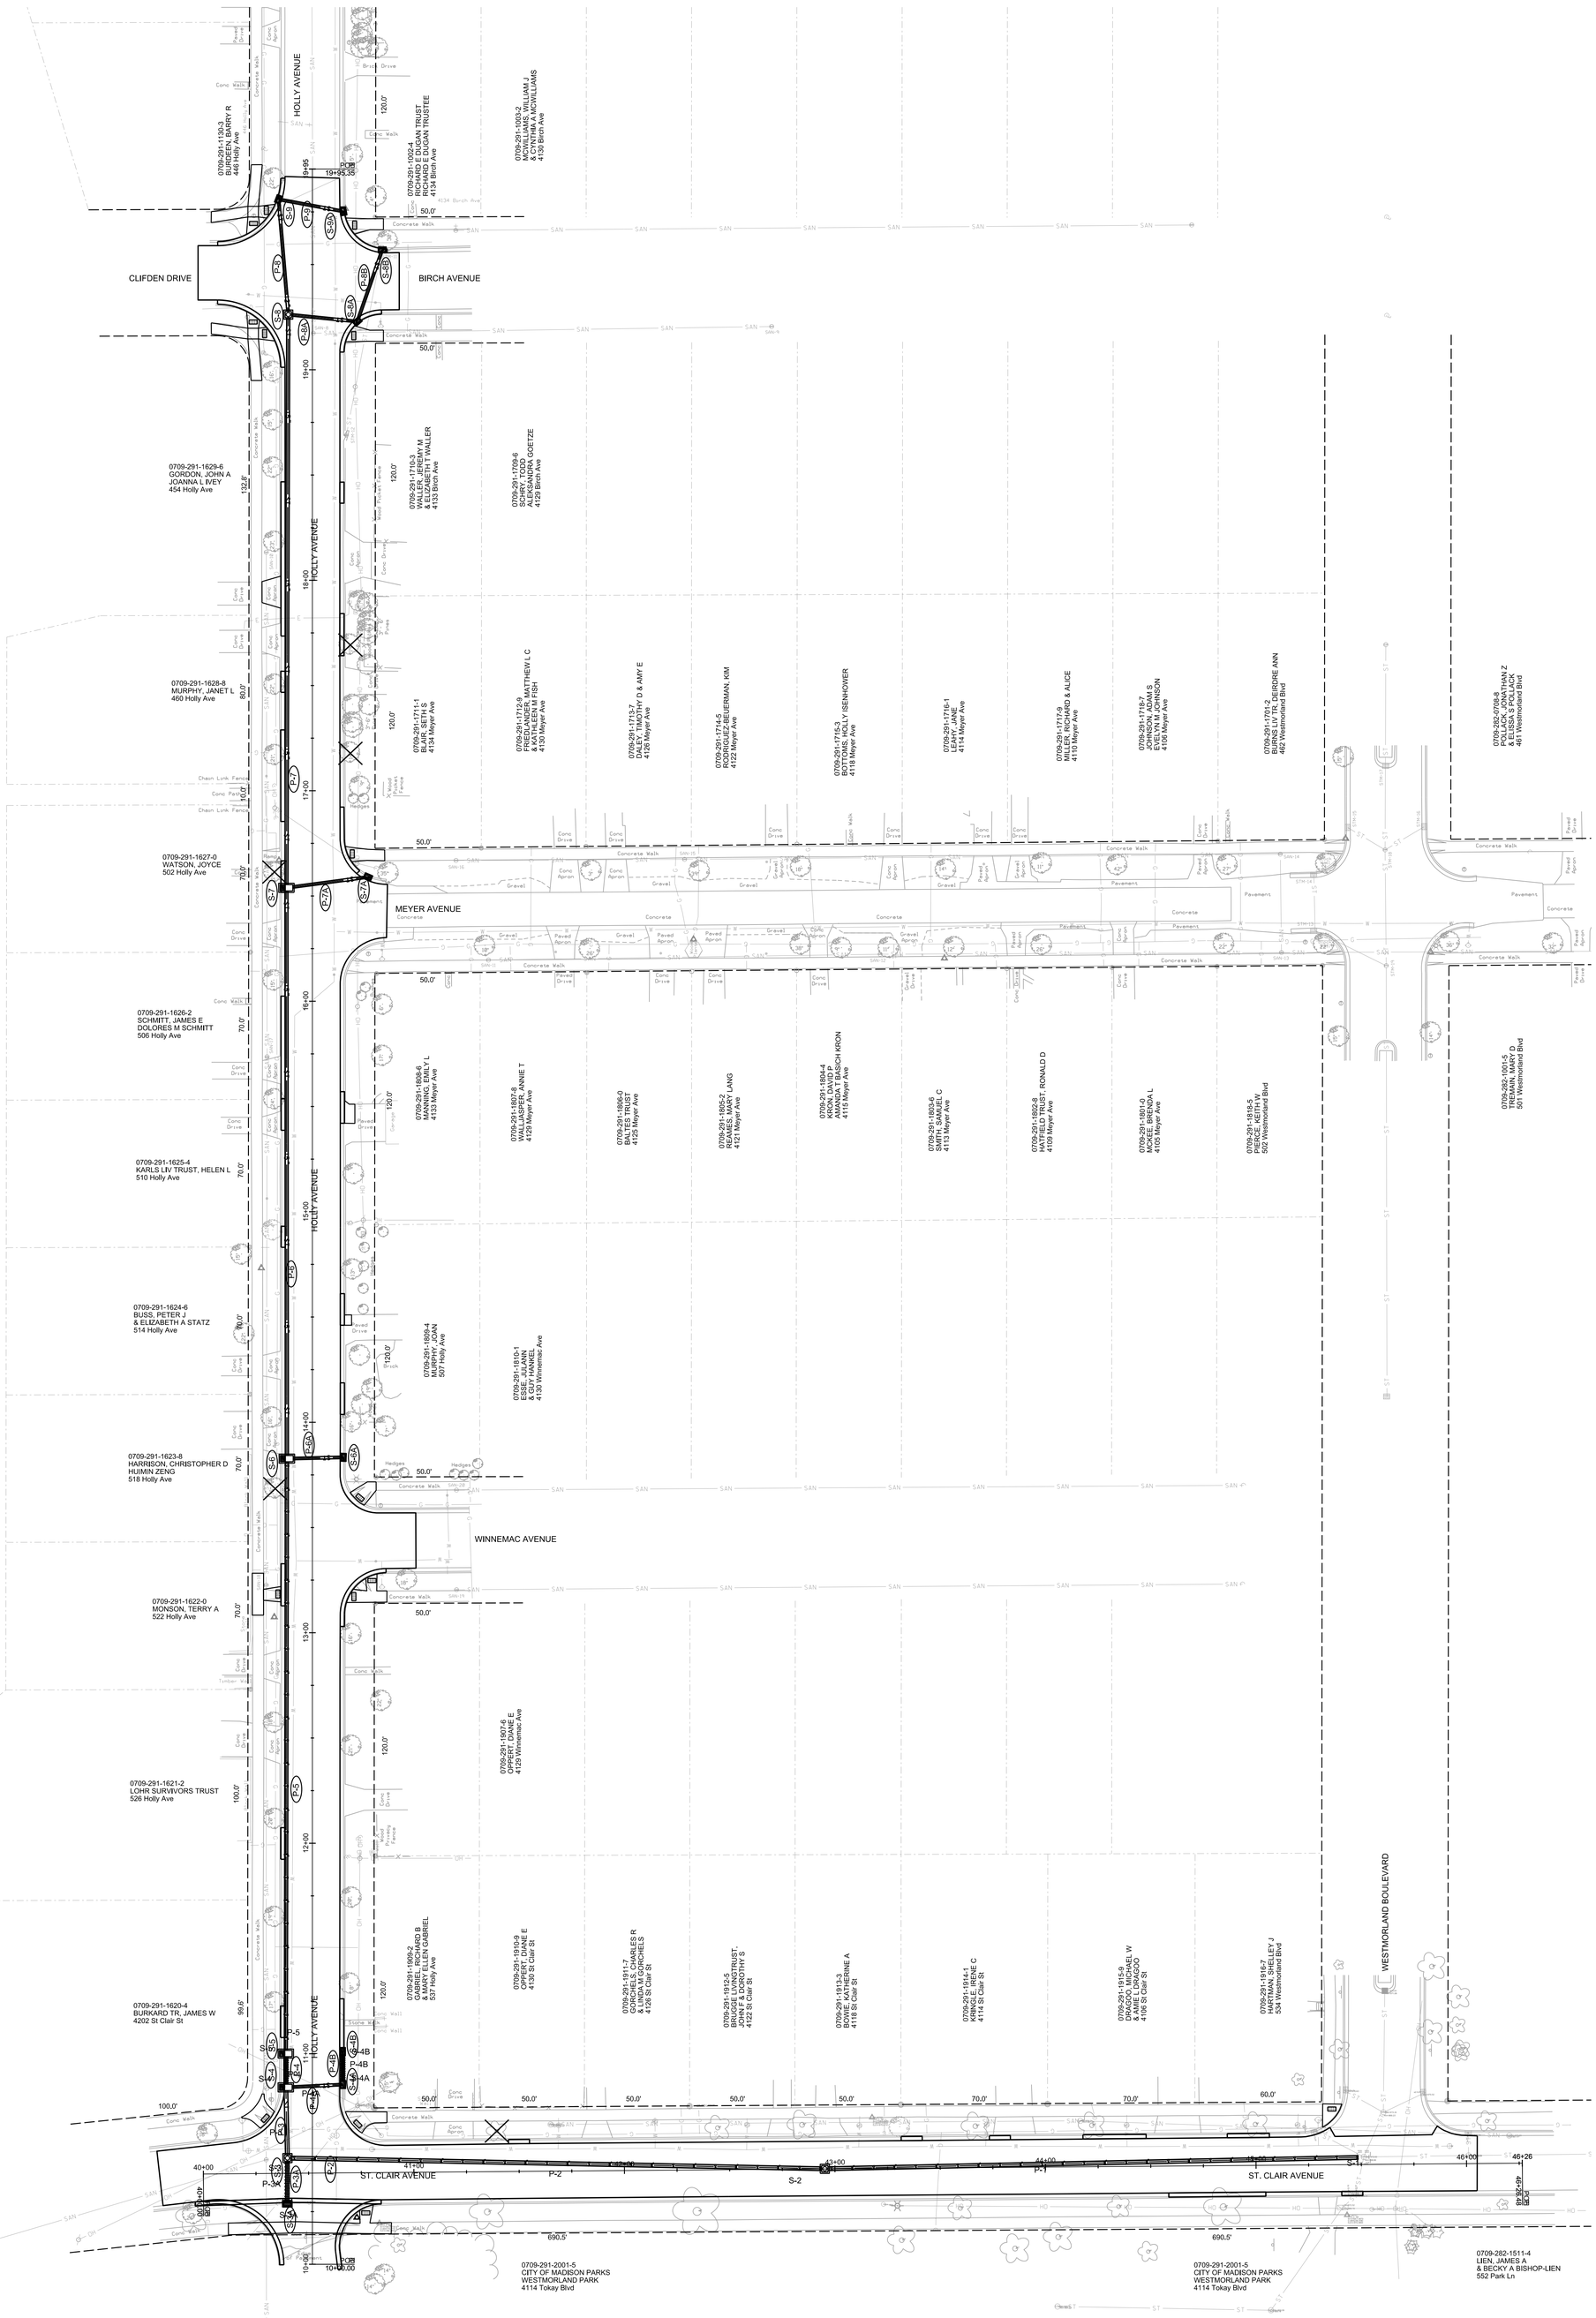

UTILITY REPLACEMENT WITH STREET RESURFACING 2016
HOLLY AVENUE AND ST. CLAIR STREET

SCALE 1:30