EXHIBIT B

Easement Areas

DEPARTMENT OF PUBLIC WORKS
CITY ENGINEERING DIVISION
MADISON, WISCONSIN

PROPERTY OWNER:
SILVER OAK BAY LLC
5010 LAKE MENDOTA DR
0709-184-0134-3

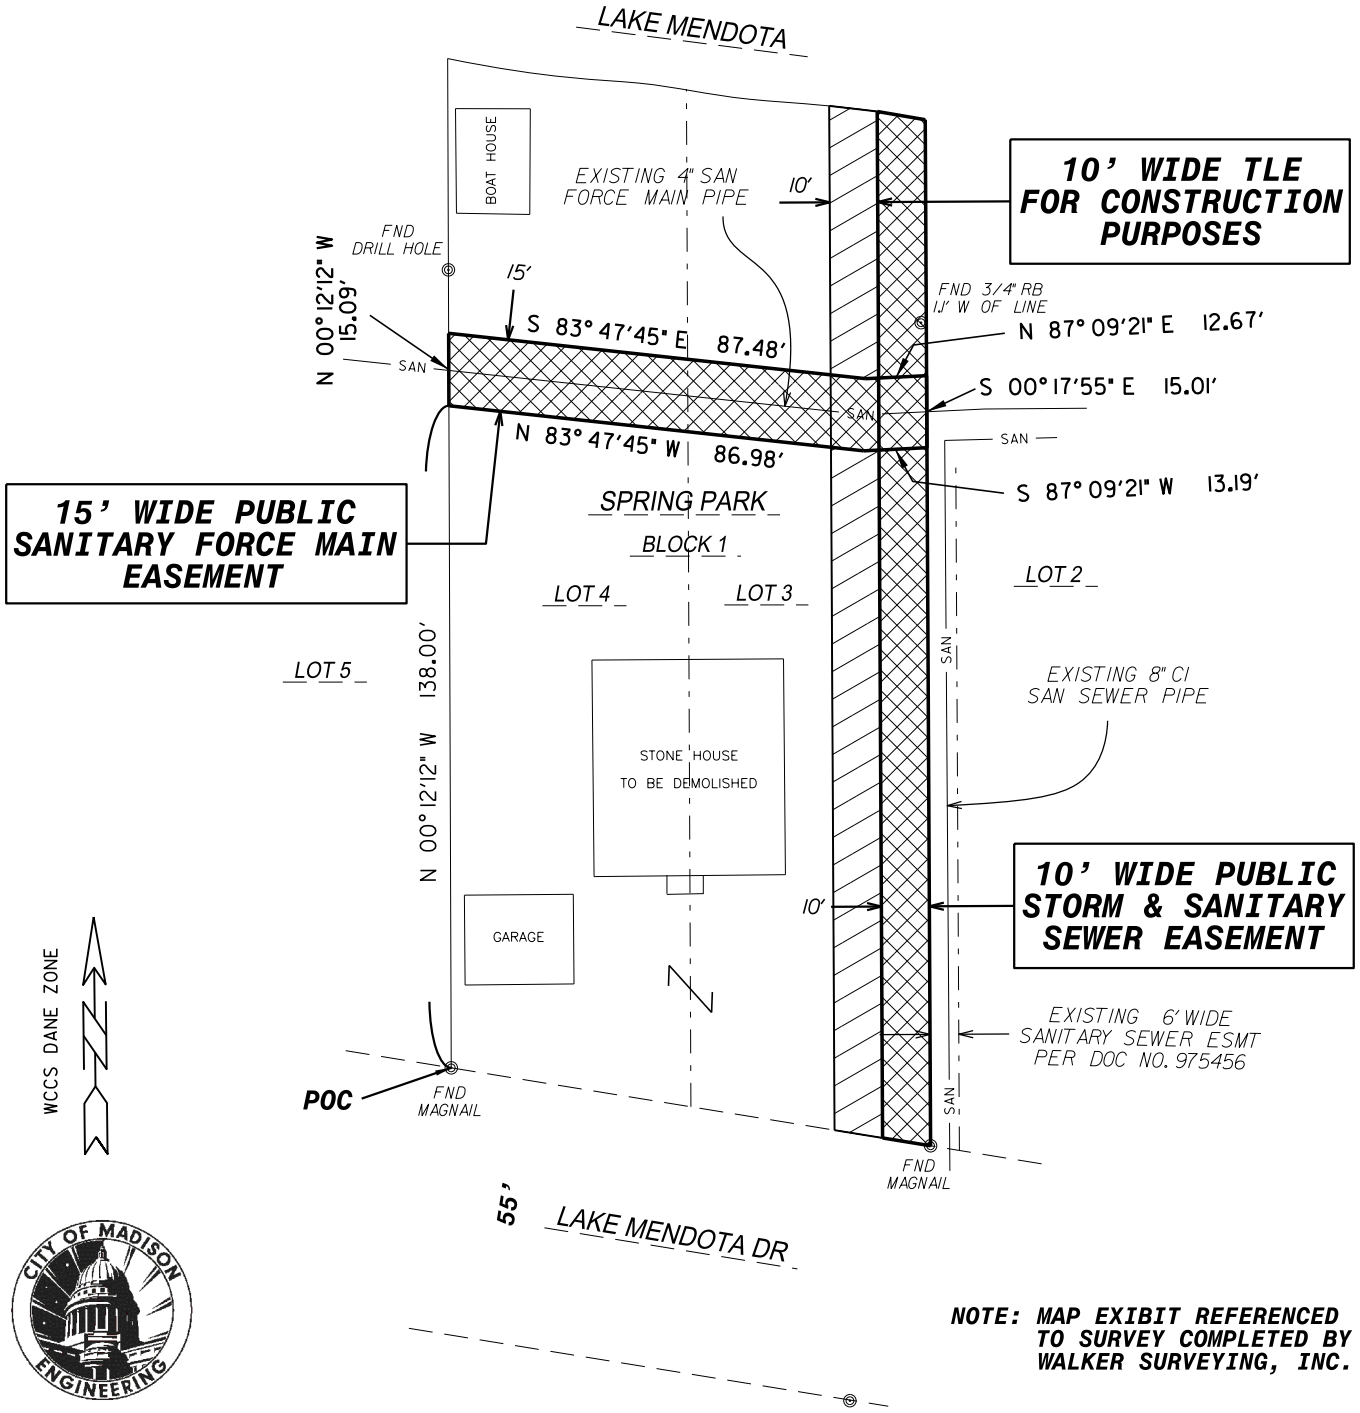

NOTE: MAP EXIBIT REFERENCED TO SURVEY COMPLETED BY WALKER SURVEYING, INC.

0 40' 80'

GRAPHIC SCALE (feet)

FILENAME:
M:\DESIGN\Projects\Mapping\B000408 Lake Mendota Dr, 5010\B000408 5010 Lake Mendota Easement.dgn
DATE: 12/4/2017
ENGR. PROJ. NO. B000408
REAL ESTATE PROJ. NO.
REVISED: