SCALE MAP OF LANDS TO BE ATTACHED TO THE CITY OF MADISON
239,678 sq.ft.; 5.502 Acres; 0.0086 Square Miles

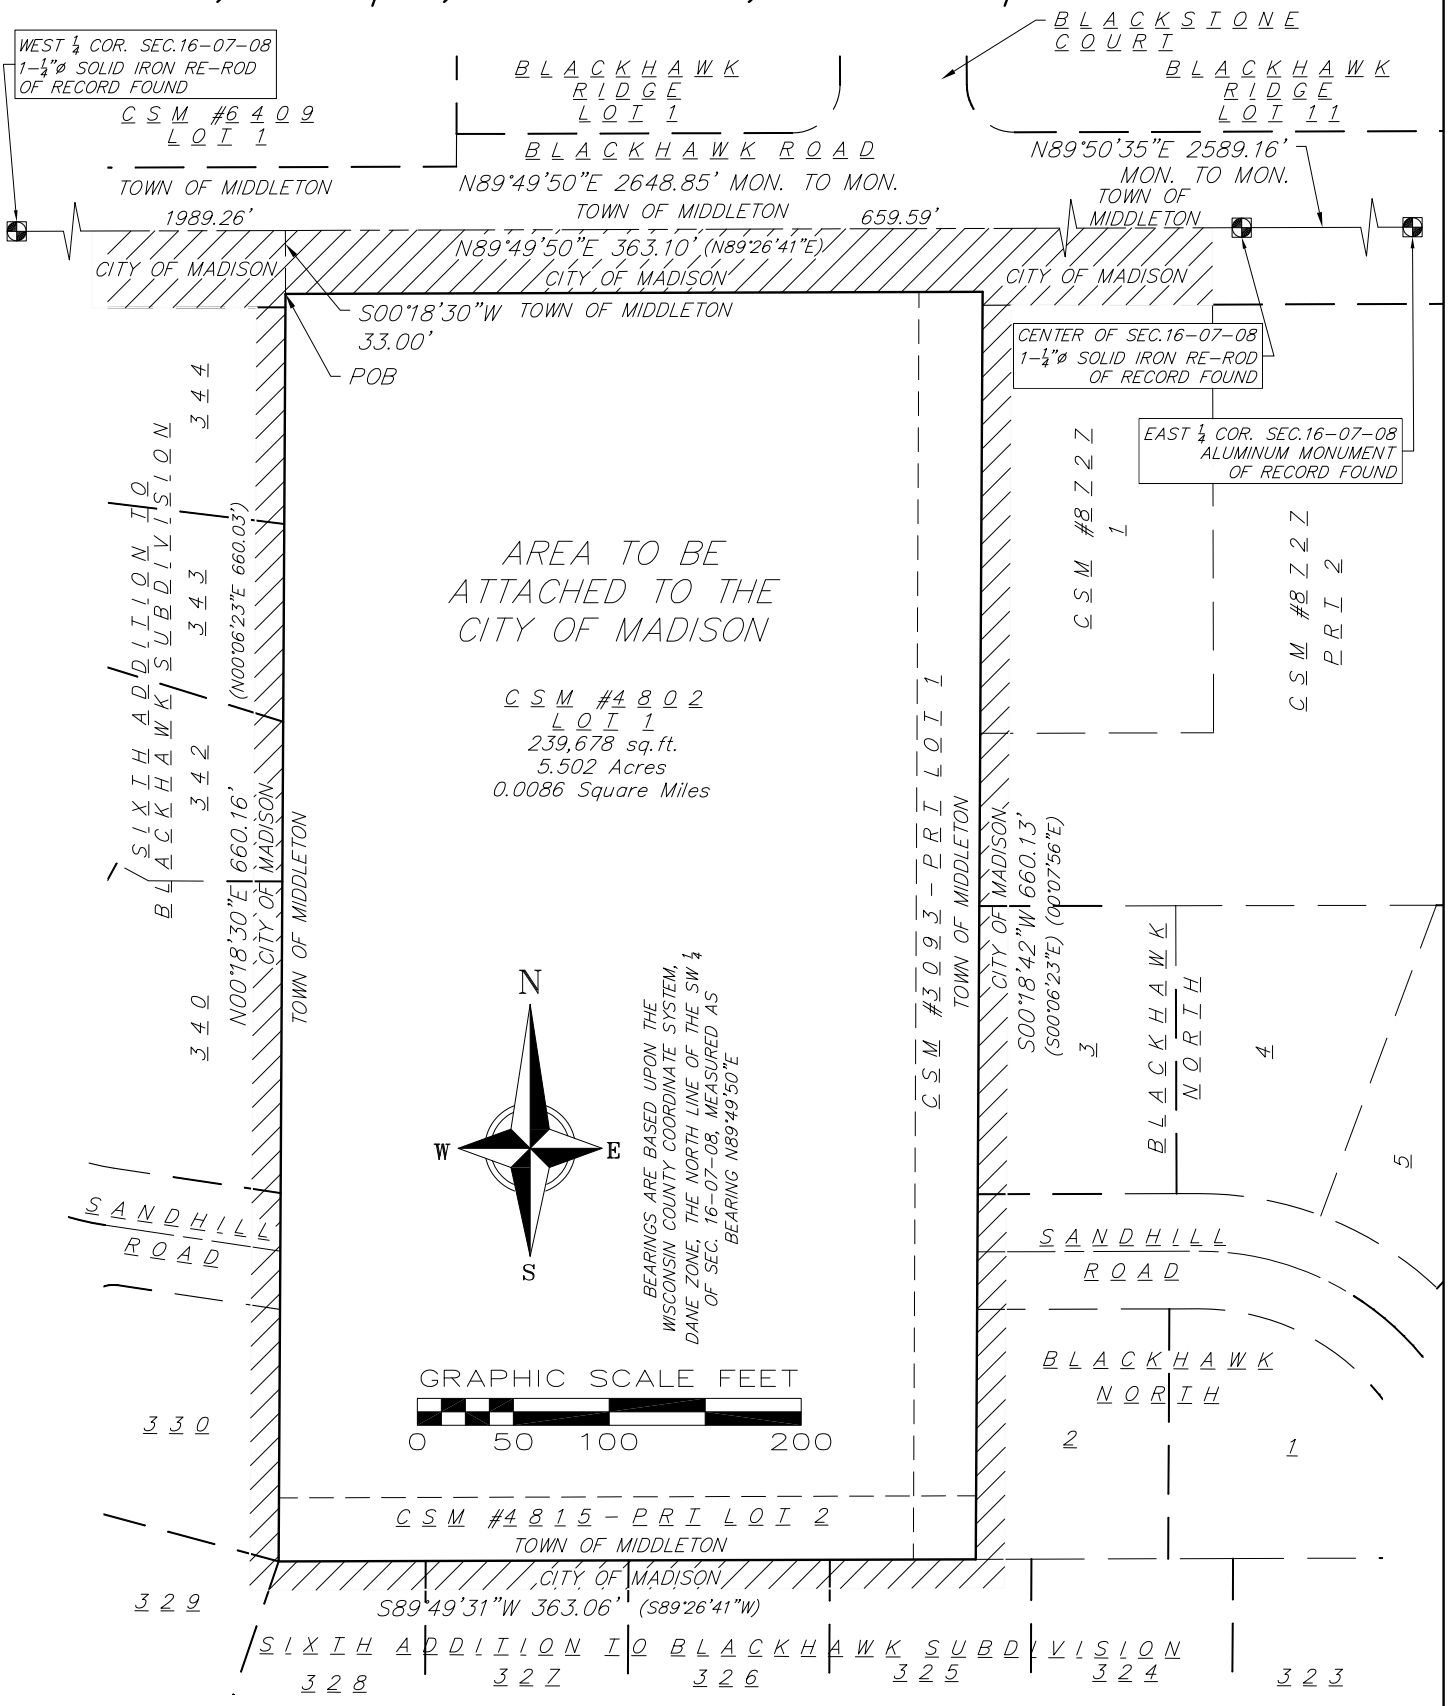

15 Jan 2018 - 3:12p M:\McKenzie Apt Co\170269_Blackhawk Rd. Madison\CADD\170269_POS.dwg by: mmar

vierbicher
planners | engineers | advisors
REEDSBURG - MADISON - PRAIRIE DU CHIEN
999 Fourier Drive, Suite 201 Madison, Wisconsin 53717
Phone: (608) 826-0532 Fax: (608) 826-0530

EXHIBIT II

SCALE	1"=100'
CHECKED	PKNU
DRAFTER	MMAR
DATE	2018–01–15
JOB NO.	170269
SHEET	1 OF 1