EXHIBIT A

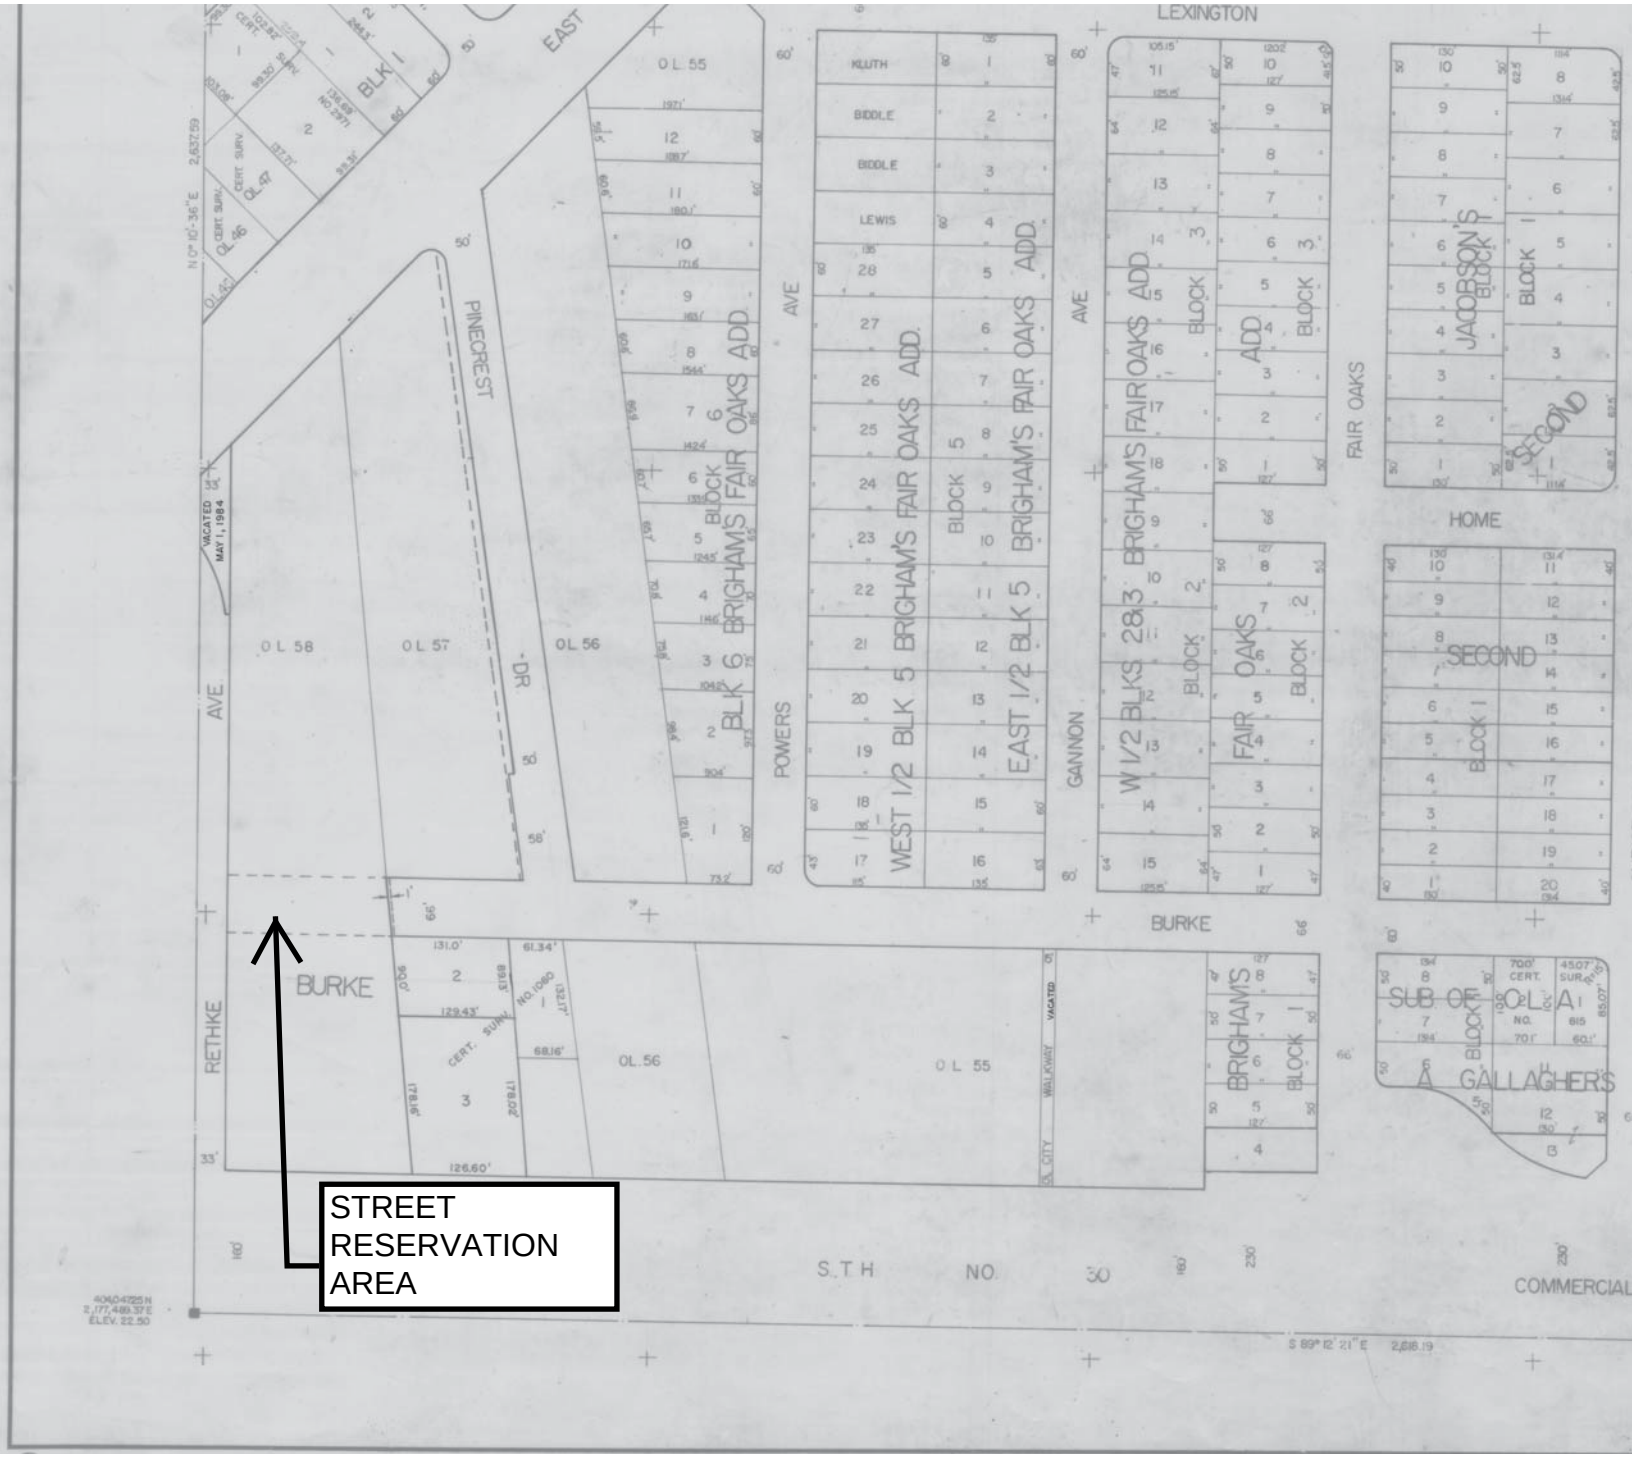
STREET RESERVATION AREA
BURKE
RETHKE AVE
VACATED MAY 1, 1984
PINEFOREST DR.
EAST
POWERS AVE
GANNON AVE
FAIR OAKS
LEXINGTON
HOME
BURKE
S.T.H. NO. 30
COMMERCIAL
BLK 1
OL 58
OL 57
OL 56
OL 55
OL 47
OL 46
BLOCK 6 BRIGHAM'S FAIR OAKS ADD.
WEST 1/2 BLK 5 BRIGHAM'S FAIR OAKS ADD.
EAST 1/2 BLK 5 BRIGHAM'S FAIR OAKS ADD.
W 1/2 BLKS 2&3 BRIGHAM'S FAIR OAKS ADD.
FAIR OAKS ADD
JACOBSON'S SECOND BLOCK 1
SECOND BLOCK 1
BRIGHAM'S BLOCK 1
SUB OF BLOCK 11 GALLAGHER'S
KLUTH
BIDDLE
BIDDLE
LEWIS
VACATED
ST. CITY WALKWAY