EXHIBIT A

CERTIFIED SURVEY MAP 12283

PART OF THE NE 1/4 AND THE SE 1/4 OF THE SE 1/4 OF SECTION 3, T6N, R8E, CITY OF MADISON, DANE COUNTY, WISCONSIN.

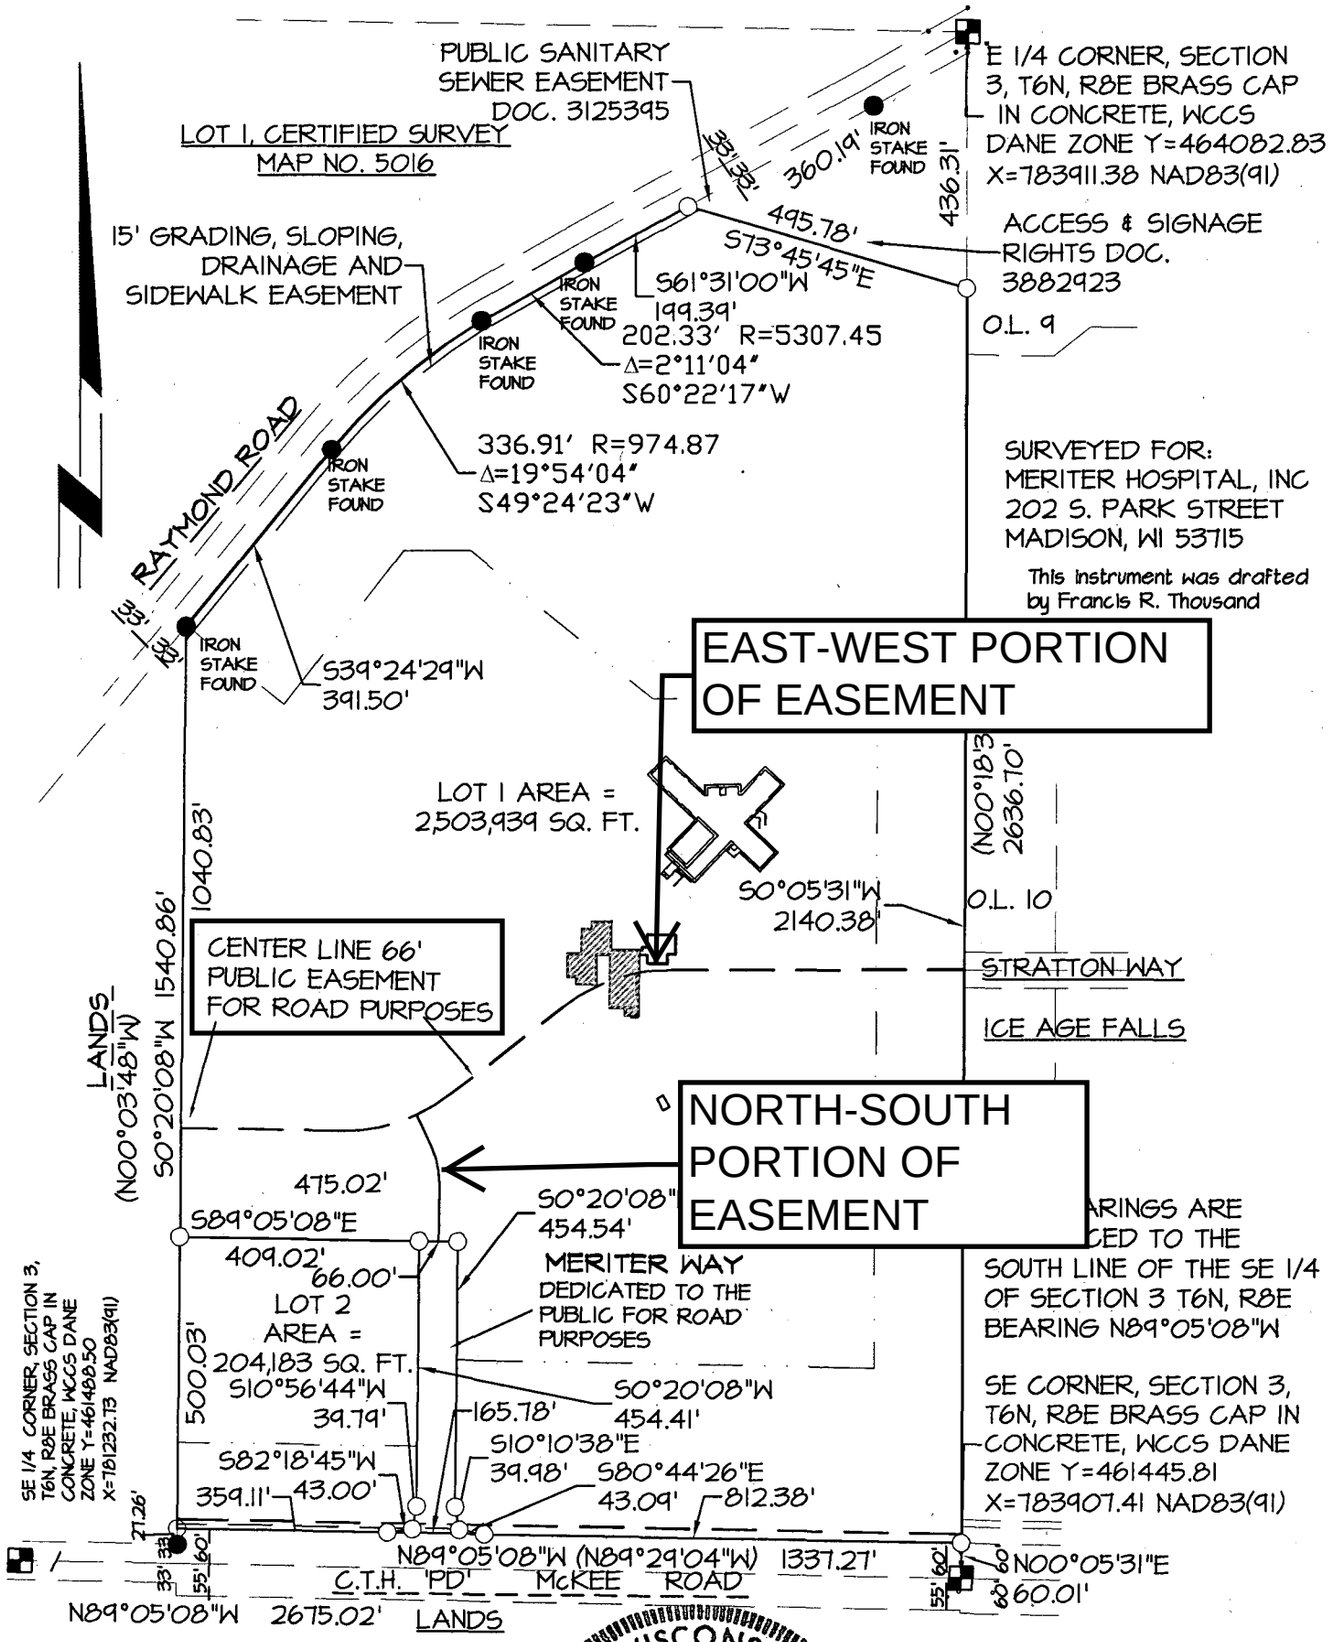

LEGEND

- ■ SECTION CORNER MONUMENT FOUND
- ● IRON STAKE FOUND
- ○ 7/8" X24" REBAR 2.04 LBS/FT PLACED
- (263.56') RECORDED AS DATA
- 263.51' MEASURED DATA
- ▨ EXISTING BUILDING

WISCONSIN
FRANCIS R. THOUSAND
S-1363
MADISON, WIS.
LAND SURVEYOR
6/1/07

Francis R. Thousand

SCALE 1" = 300'

0' 150' 300' 600'

REVISED 9/28/07

DATE: MARCH 26, 2007
JOB # 070085
REVISED AUGUST 30, 2007