RECEIVED
SEP 25 2019
MADISON CITY CLERK

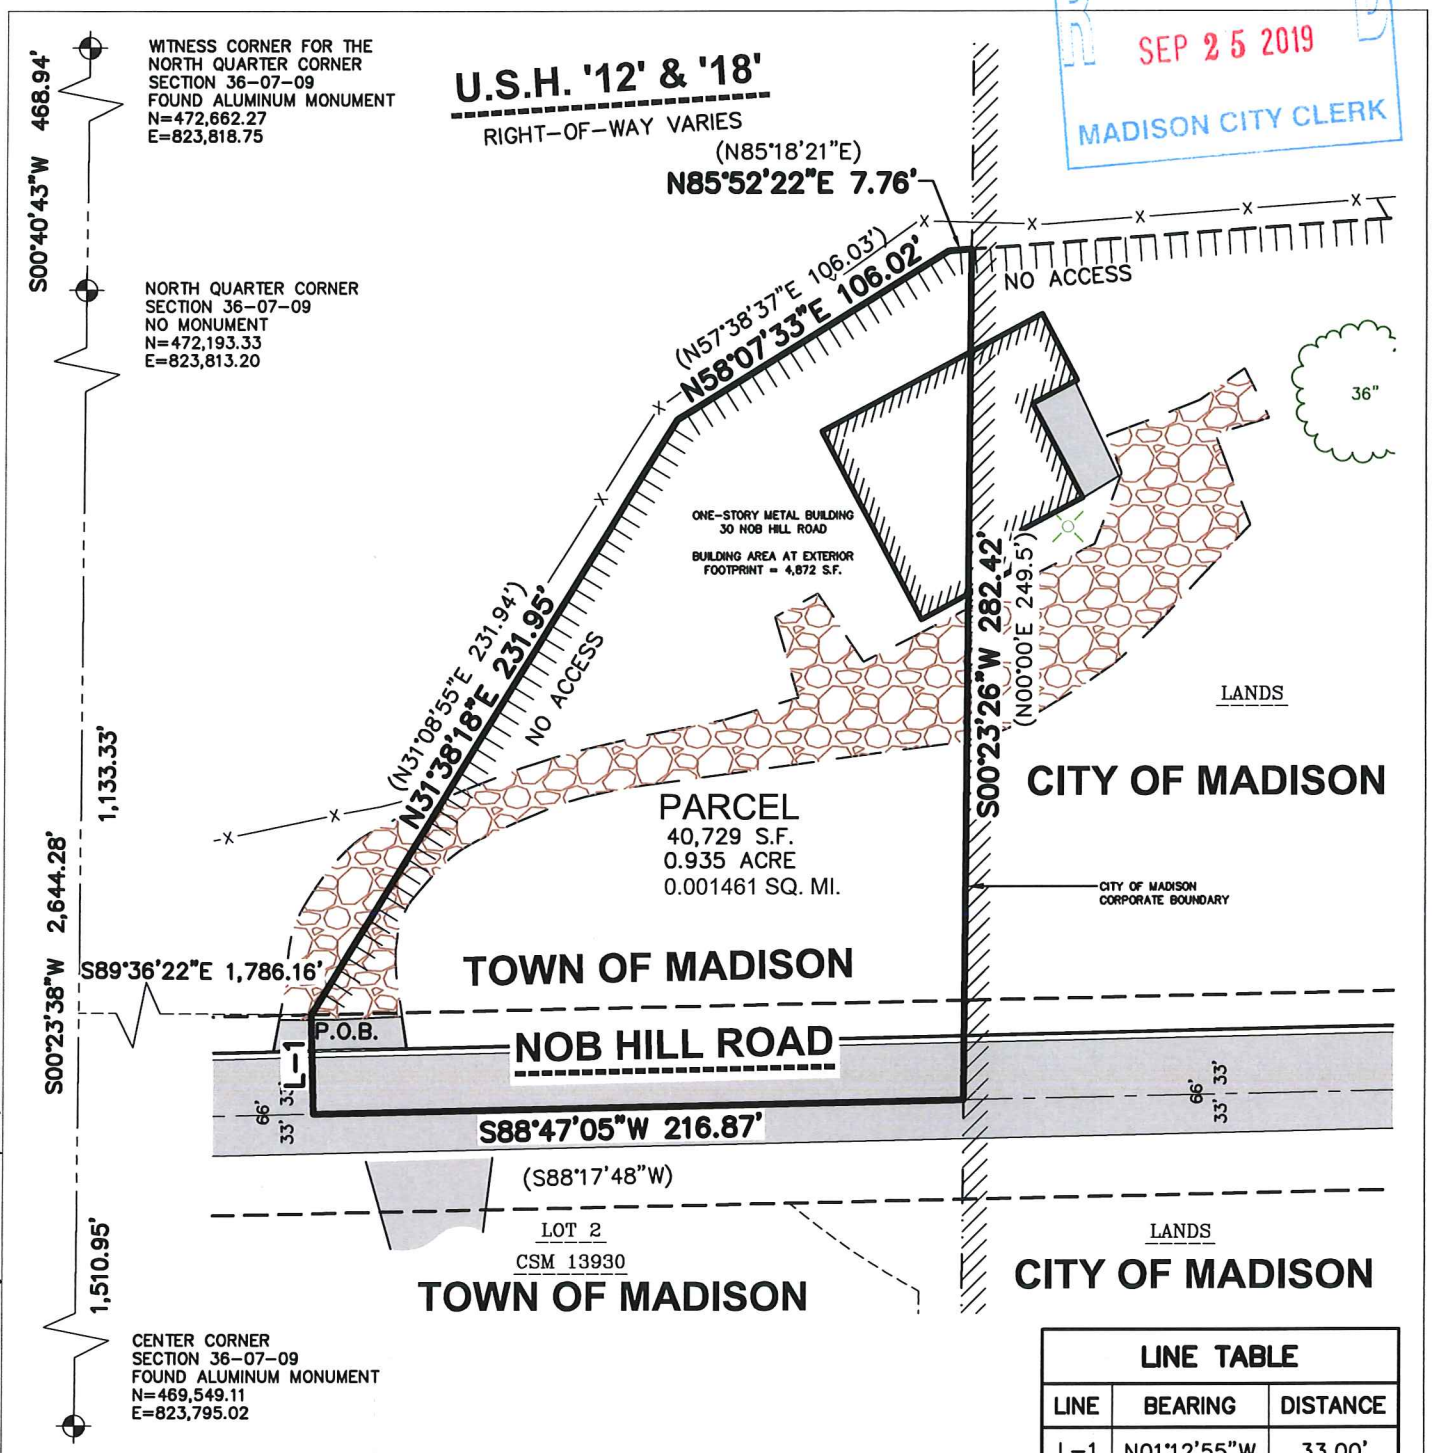

LINE TABLE		
LINE	BEARING	DISTANCE
L-1	N01°12'55"W	33.00'

LEGEND

- GOVERNMENT CORNER
- PARCEL BOUNDARY
- CENTERLINE
- RIGHT-OF-WAY LINE
- SECTION LINE
- PROPERTY LINE

NOTES

1. FIELD WORK PERFORMED ON MAY 17, 2018.
2. BEARINGS FOR THIS SURVEY AND MAP ARE BASED ON THE WISCONSIN COUNTY COORDINATE SYSTEM, DANE COUNTY. THE WEST LINE OF THE NORTHEAST QUARTER OF SECTION 36-07-09 BEARS S00°23'38"W.

north

0 30' 60'

SCALE: 1" = 60'

JSD Professional Services, Inc.
Engineers • Surveyors • Planners
MADISON REGIONAL OFFICE
161 HORIZON DRIVE, SUITE 101
VERONA, WISCONSIN 53593
P. 608.848.5060

PROJECT: **30 NOB HILL ROAD**
TOWN OF MADISON
DANE COUNTY, WISCONSIN

SHEET TITLE: **SCALE MAP**

JSD PROJECT NUMBER: 18-8595
DRAWN BY: JK CHECKED BY: TJB
DATE: SEPT. 24, 2019

SHEET NUMBER: 1 OF 2

File: I:\2018\188595\DWG\188595 Exhibit.dwg Layout: Exhibit User: jk Plotted: Sep 24, 2019 - 9:15am