


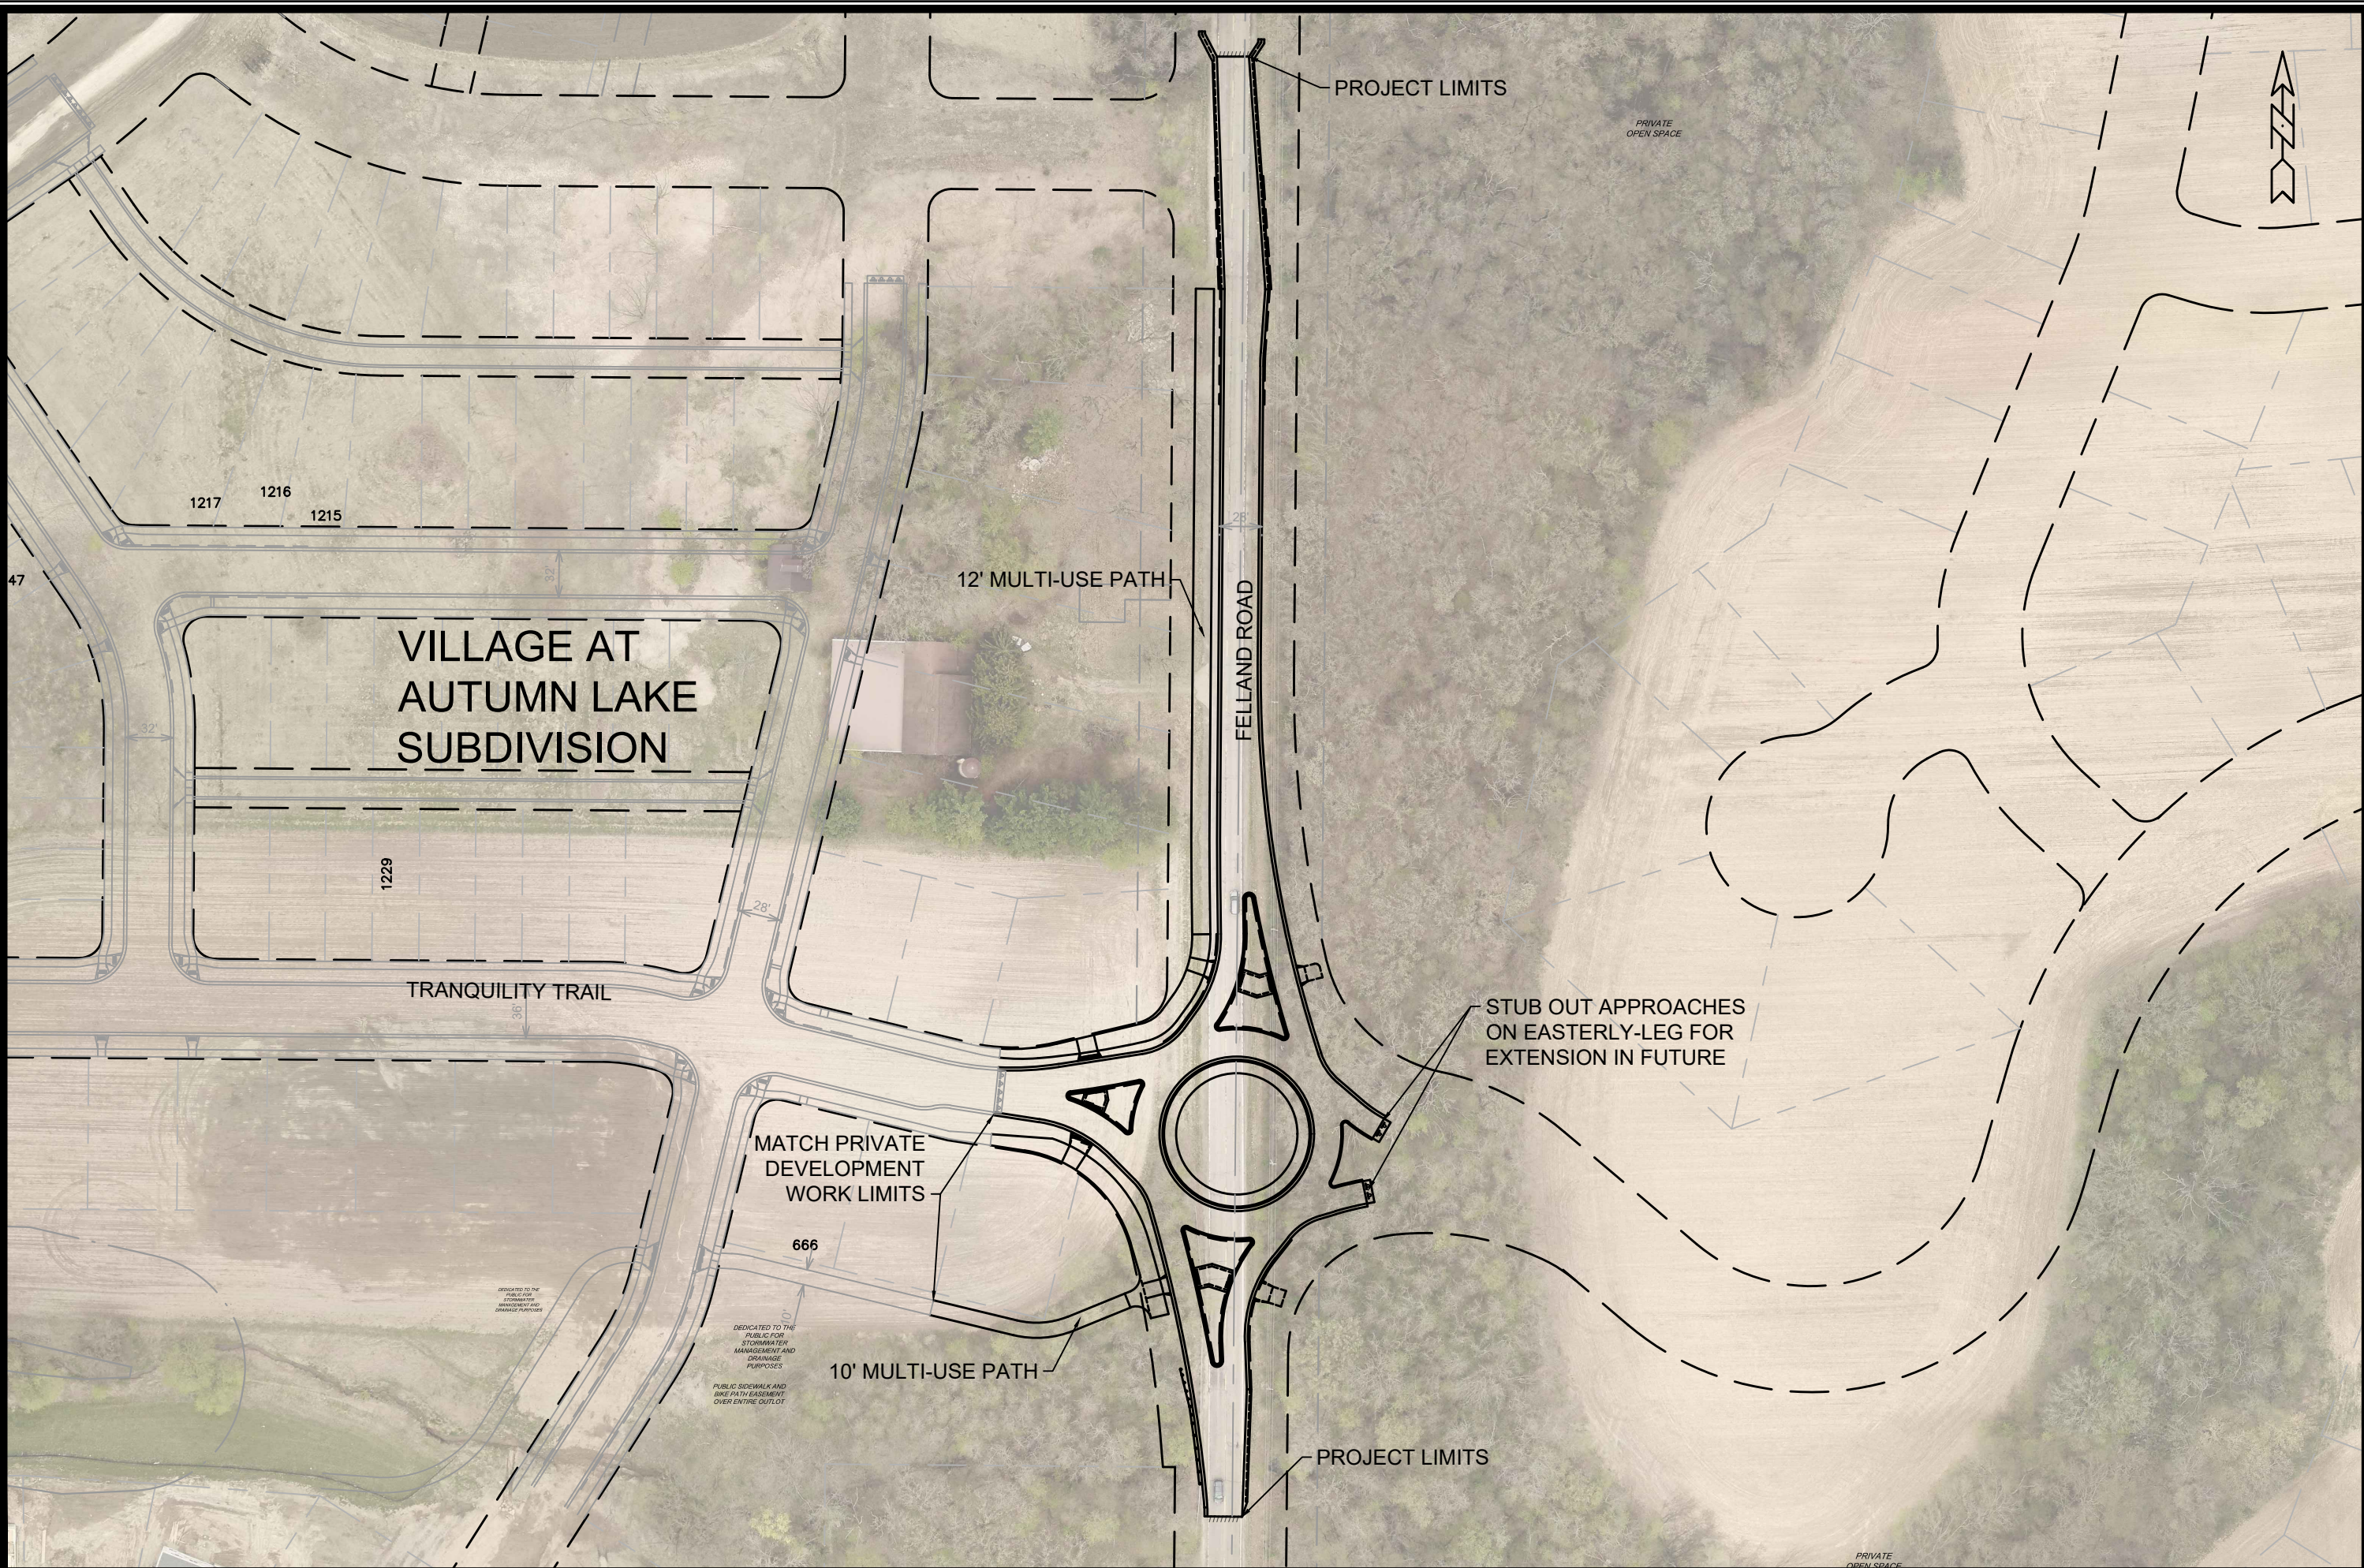

FELLAND & TRANQUILITY ROUNDABOUT - BPW EXHIBIT		13270		
FELLAND RD & TRANQUILITY TRL ROUNDABOUT		MADISON, WI		
M:\DESIGN\Projects\13303\CAD\Streets\13270\FellandRABStreetLinework.dwg		CONTRACT NO:	8564	
CITY OF MADISON WISCONSIN		MARK	DESIGNED BY: AJC	DATE: 4/16/2021 8:28 AM
		REVISION	Scale: #####	BY
				BPW-1

